# MOFFETT TOWERS - BUILDING D

## Sunnyvale , California

### PLANNING PERMIT SUBMITTAL

APRIL 11,2011

ATTACHMENT E
Page 1 of 28

## SHEET INDEX


1 EXISTING SITE PLAN
2A PROPOSED SITE PLAN AND PROJECT DATA
2B SITE DIMENSION PLAN
3 BUILDING D - FIRST AND SECOND FLOOR PLANS
4 BUILDING D - THIRD AND FOURTH FLOOR PLANS
5 BUILDING D - FIFTH AND SIXTH FLOOR PLANS
6 BUILDING D - SEVENTH AND EIGHTH FLOOR PLANS
7 BUILDING D - ROOF PLAN
8 BUILDING D - ELEVATIONS
9 BUILDING D - ELEVATIONS
10 BUILDING D - SECTIONS
11 PARKING GARAGE - FLOOR PLANS
12 PARKING GARAGE - ELEVATIONS
13A PRELIMINARY LANDSCAPE PLAN
13B TREE REMOVAL PLAN
14A PRELIMINARY STORMWATER MANAGEMENT PLAN
14B PRELIMINARY STORMWATER MANAGEMENT PLAN
15 PRELIMINARY LIGHTING/PHOTOMETRIC PLAN

COLOR EXHIBITS

SEE ATTACHED COLOR EXHIBITS


## CONTACT


CLIENT/OWNER
MOFFETT TOWERS LP & LLC/
JAY PAUL COMPANY
350 CALIFORNIA STREET, SUITE 1500
SAN FRANCISCO, CALIFORNIA 94104
PHONE: (415) 263-7400
FAX: (415) 362-0898
WEBSITE: WWW.JAYPAU.COM
CONTACT: JANETTE SAMMARTINO

ARCHITECTS
DES ARCHITECTS + ENGINEERS
330 BRADFORD STREET
REDWOOD CITY, CALIFORNIA 94063
PHONE: (650) 369-9450
FAX: (650) 369-2668
WEBSITE: WWW.DES-AE.COM
CONTACT: C. EDWARD GILMAN/KENNY KING


JAY PAUL

DES

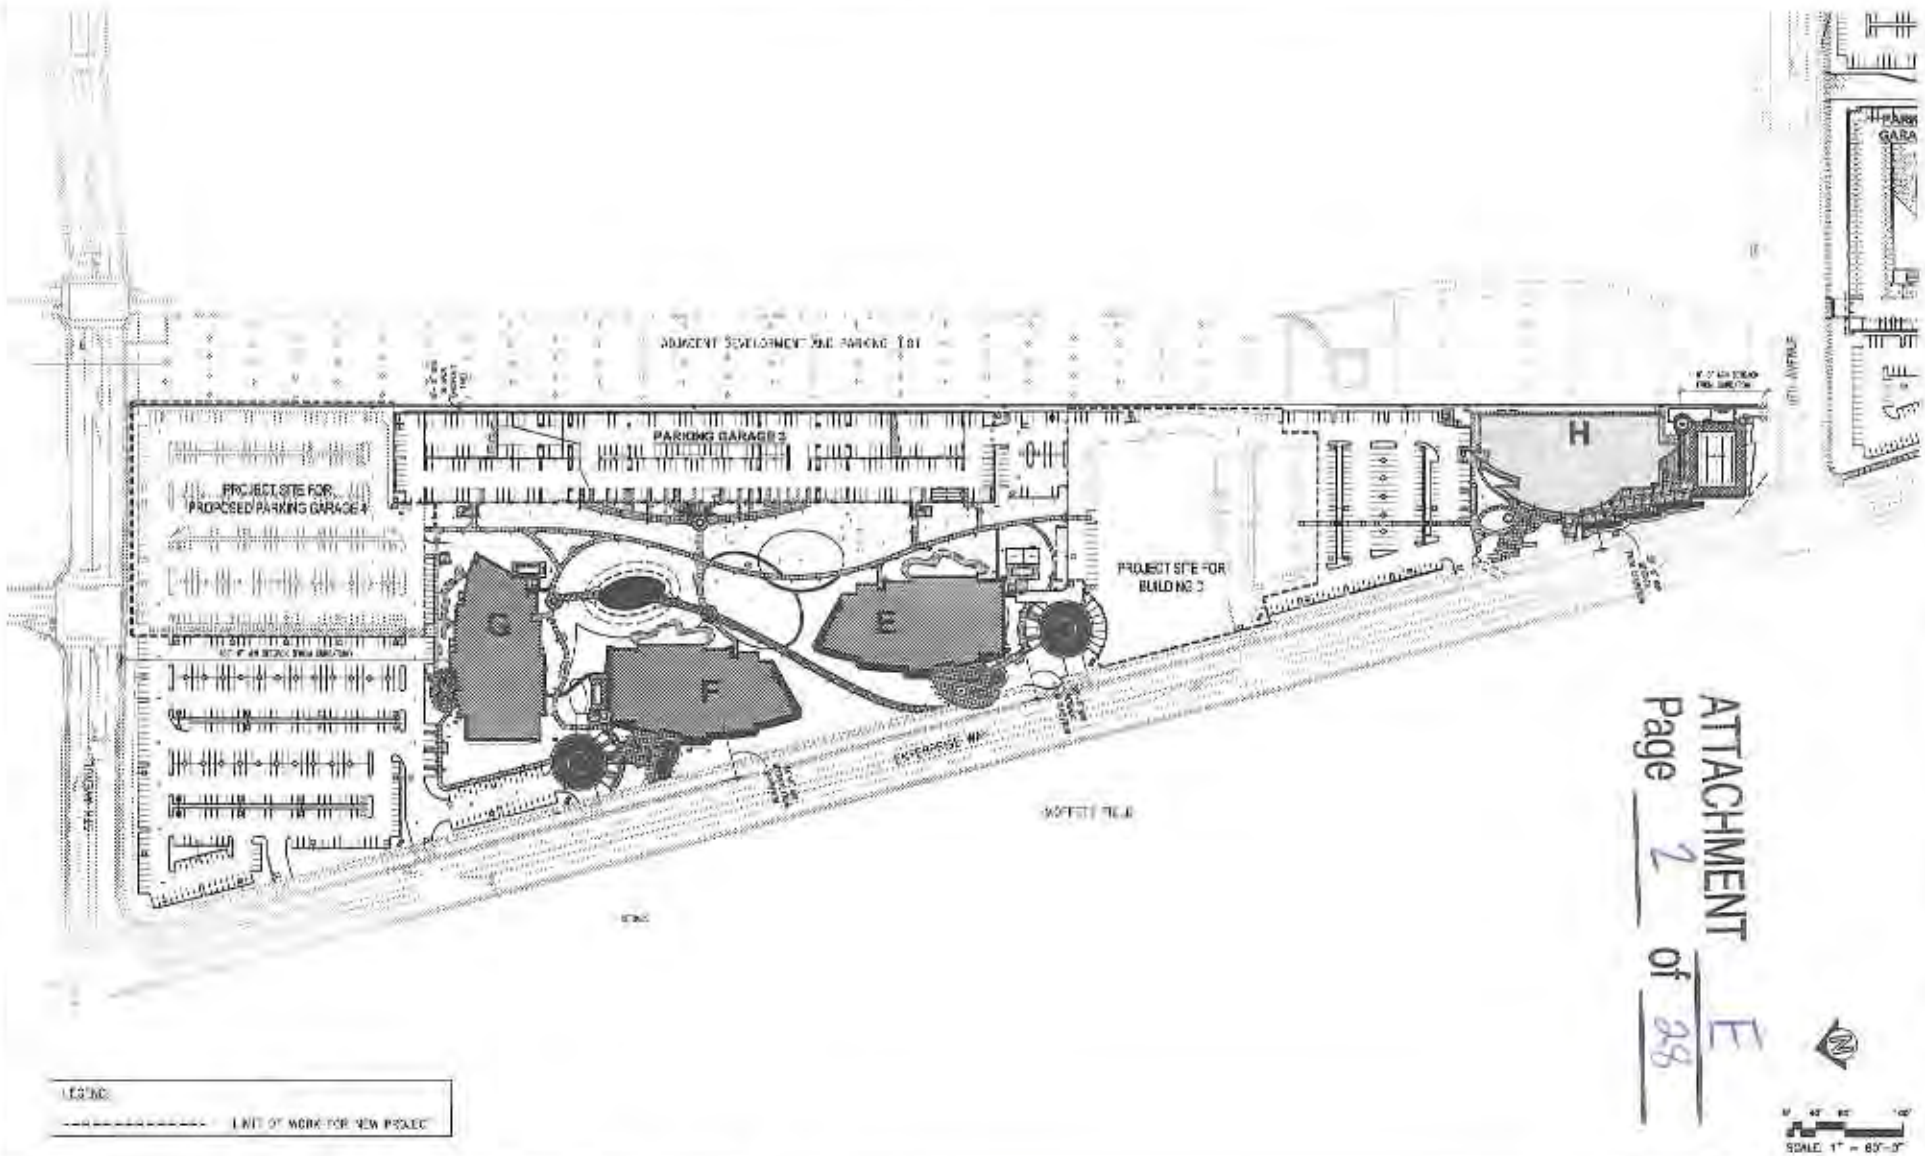


ATTACHMENT E
Page 2 of 28

JAY PAUL

# MOFFETT TOWERS - BUILDING D

SUNNYVALE, CA.

EXISTING SITE PLAN

PLANNING PERMIT SUBMITTAL 03.16.2011
PLANNING PERMIT SUBMITTAL 04.11.2011

1

DES

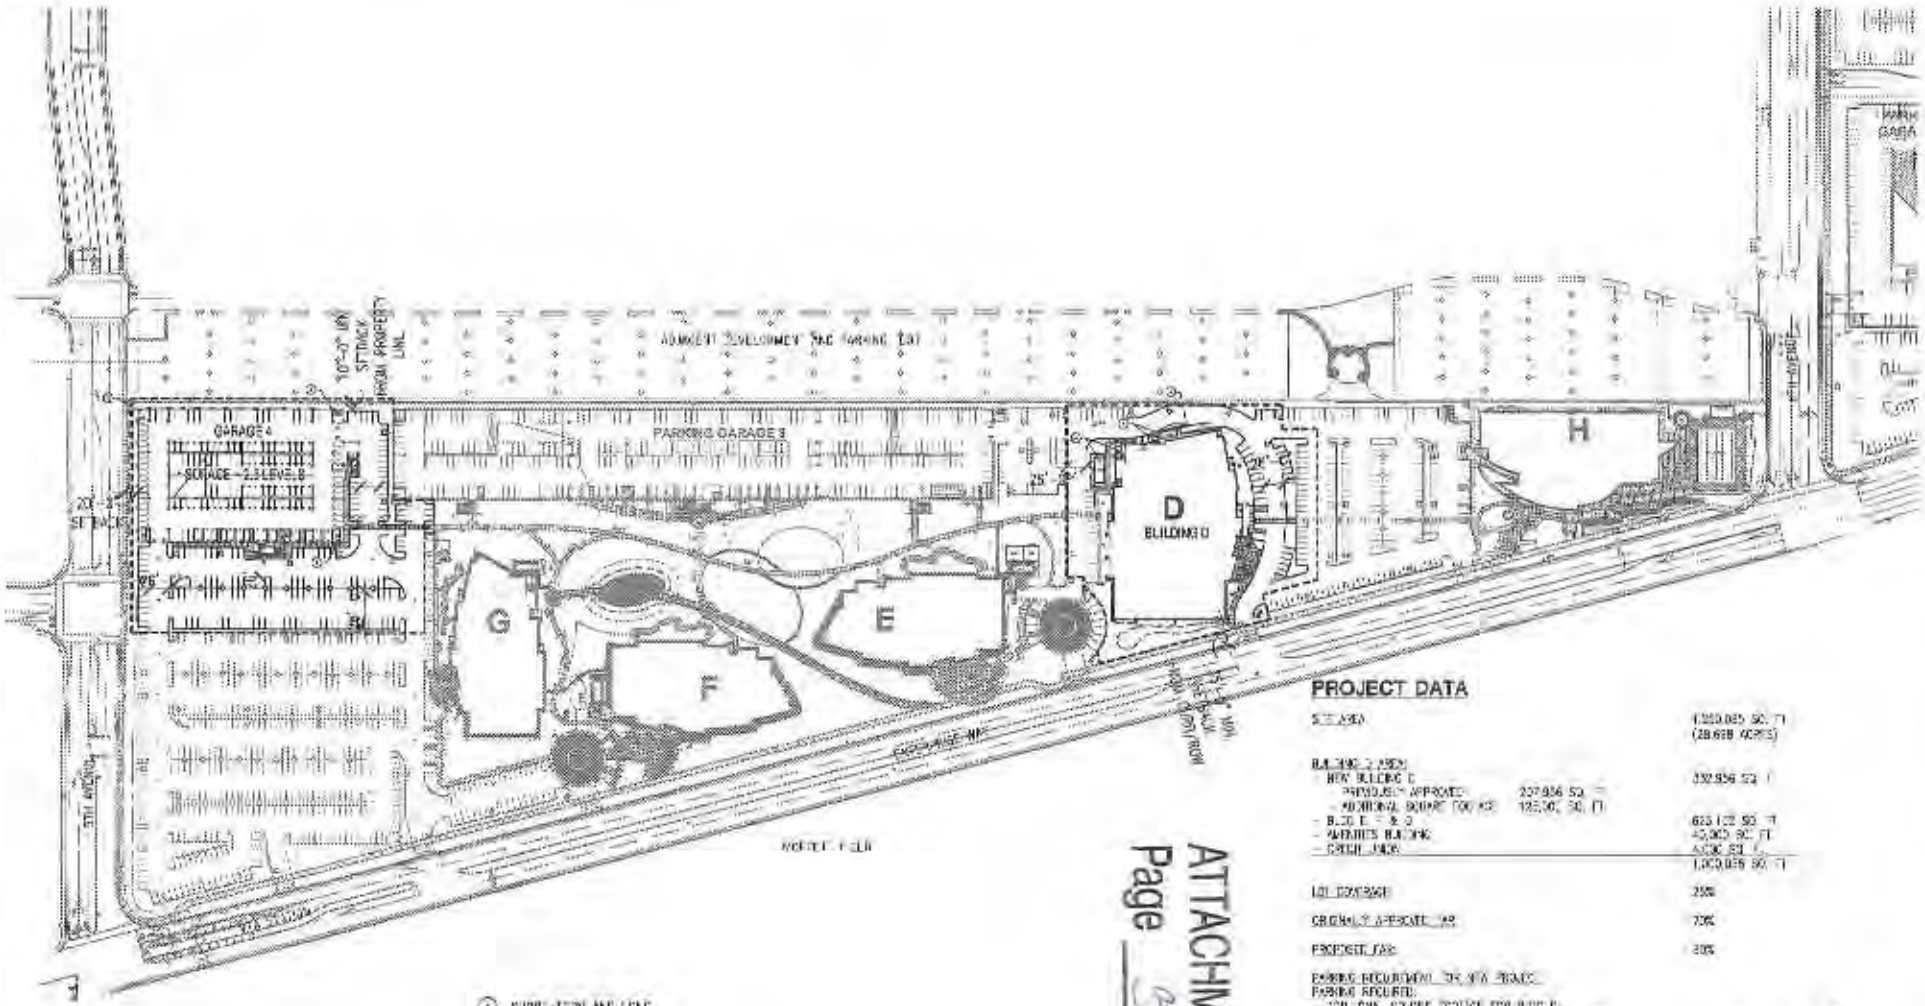


## PROJECT DATA

| | | |
|---|---|---|
| SITE AREA | | 1,000,085 SQ. FT. (28.698 ACRES) |
| BUILDING D AREA: | | |
| - NEW BUILDING D | | 332,856 SQ. FT. |
| - PREVIOUSLY APPROVED | 207,856 SQ. FT. | |
| - ADDITIONAL SQUARE FOOTAGE | 125,000 SQ. FT. | |
| - BLDG. E, F & G | | 623,122 SQ. FT. |
| - AMENITIES BUILDING | | 40,000 SQ. FT. |
| - CREDIT UNION | | 4,000 SQ. FT. |
| | | 1,000,085 SQ. FT. |
| LOT COVERAGE | | 25% |
| ORIGINALLY APPROVED FAR | | 70% |
| PROPOSED FAR | | 80% |
| PARKING REQUIREMENT FOR NEW PROJECT | | |
| PARKING REQUIRED: | | |
| - ADDITIONAL SQUARE FOOTAGE FOR BLDG D (125,000 SQ. FT. X 1/300) | 417 CARS | |
| - LOSS OF SURFACE PARKING STALLS | 750 CARS | 367 CARS |
| PARKING PROVIDED | | |
| - NEW PARKING GARAGE 4 | | 367 CARS |
| BUILDING HEIGHT | | |
| BUILDING D | | 125'-3" MAX. |
| PARKING GARAGE 4 | | 53'-10" MAX. |

SCALE: 1" = 80'-0"

LEGEND:

- - - - - - - - - - - - - - - - LIMIT OF WORK FOR NEW PROJECT

1. SHORT-TERM AND LONG TERM BICYCLE PARKING
2. RECYCLING AND TRASH COMPACTOR
3. SERVICE YARD (TRANSFORMER/ EMERGENCY GENERATOR)
4. LOADING AREA

ATTACHMENT E
Page 3 of 28

JAY PAUL

# MOFFETT TOWERS - BUILDING D

SUNNYVALE, CA.

PROPOSED SITE PLAN

PLANNING PERMIT SUBMITTAL 03.18.2011
PLANNING PERMIT SUBMITTAL 04.11.2011

2A

DES

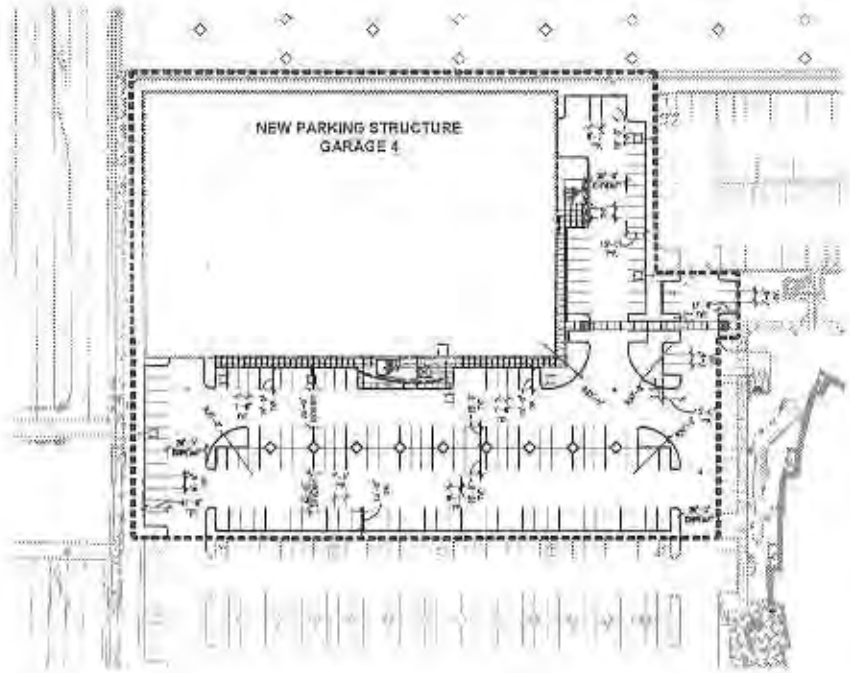


1 GARAGE 4 PLAN

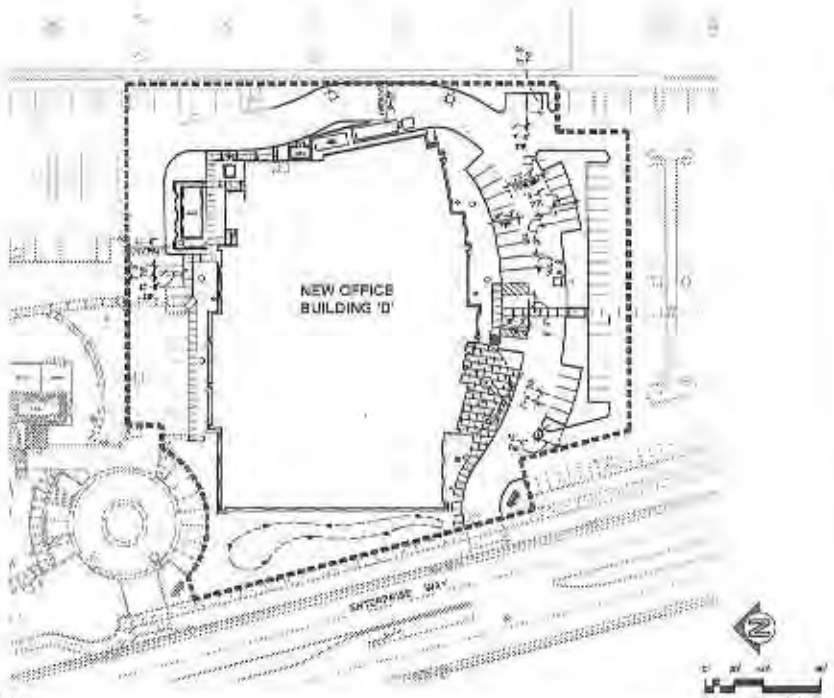


2 BUILDING D PLAN

KEY MAP

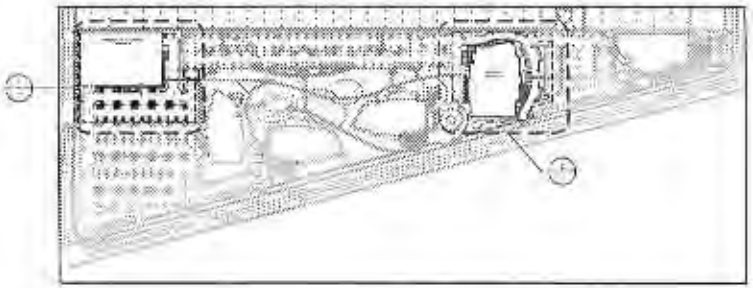

ATTACHMENT E
Page 4 of 28

JAY PAUL COMPANY

# MOFFETT TOWERS - BUILDING D

SUNNYVALE CA

SITE DIMENSION PLAN

PLANNING PERMIT SUBMITTAL 03.13.2011
PLANNING PERMIT SUBMITTAL 04.11.2011

2B

DES

© 2011

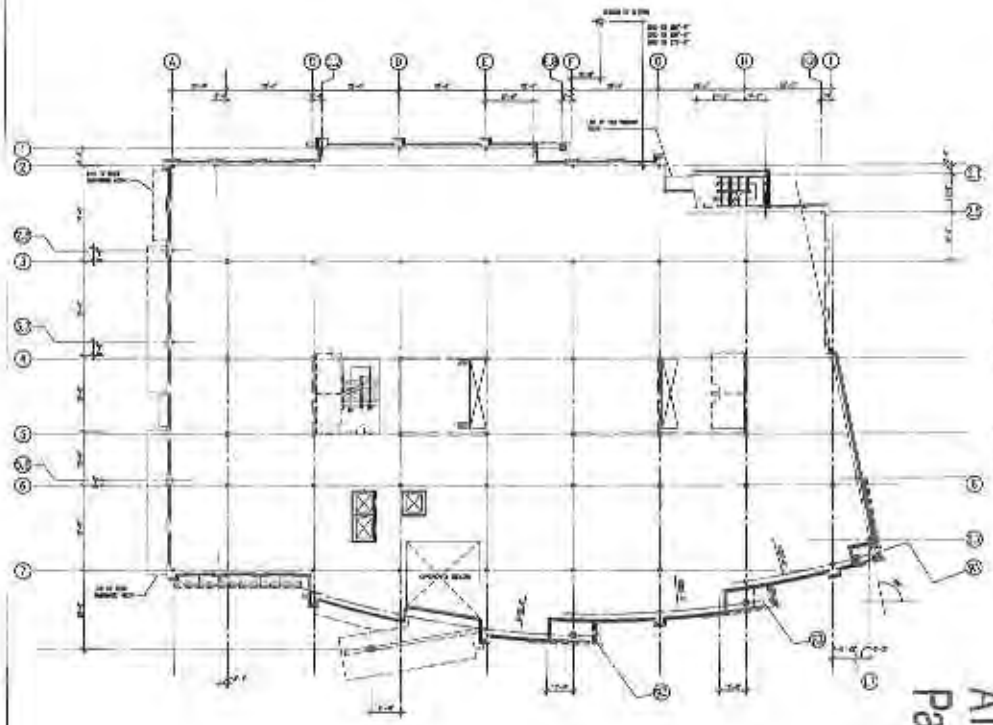

2 SECOND FLOOR PLAN

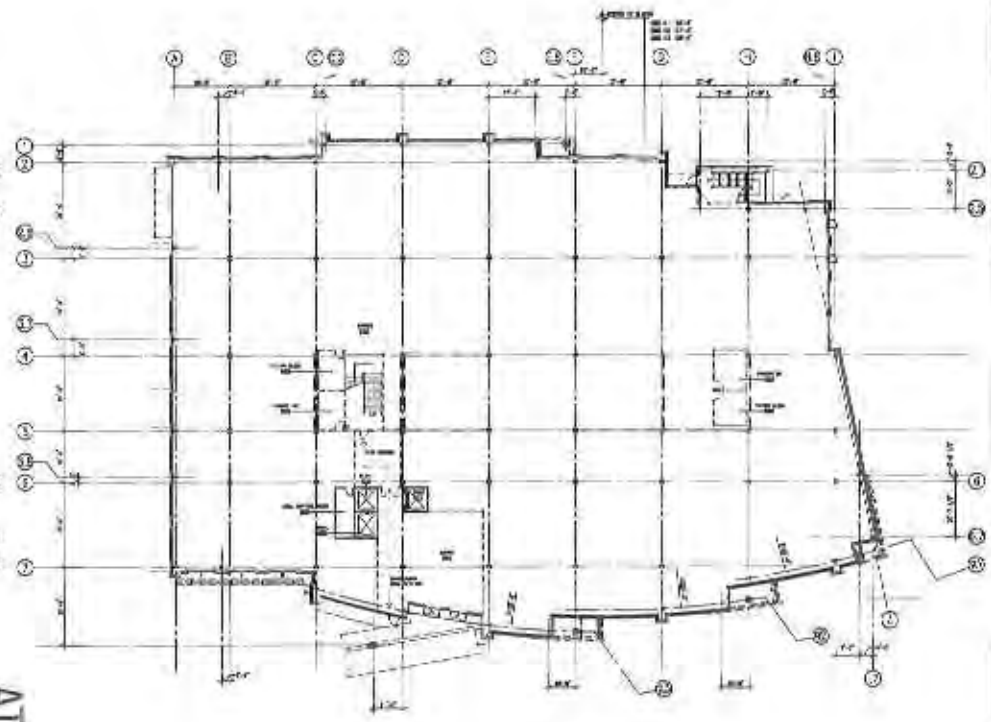

1 FIRST FLOOR PLAN

ATTACHMENT E
Page 5 of 28

# MOFFETT TOWERS - BUILDING D

SUNNYVALE CA

JAY PAUL COMPANY

## BUILDING D - FIRST AND SECOND FLOOR PLANS

PLANNING PERMITS SUBMITTAL 03.16.2011
PLANNING PERMITS SUBMITTAL 04.13.2011

3

DES

©2011

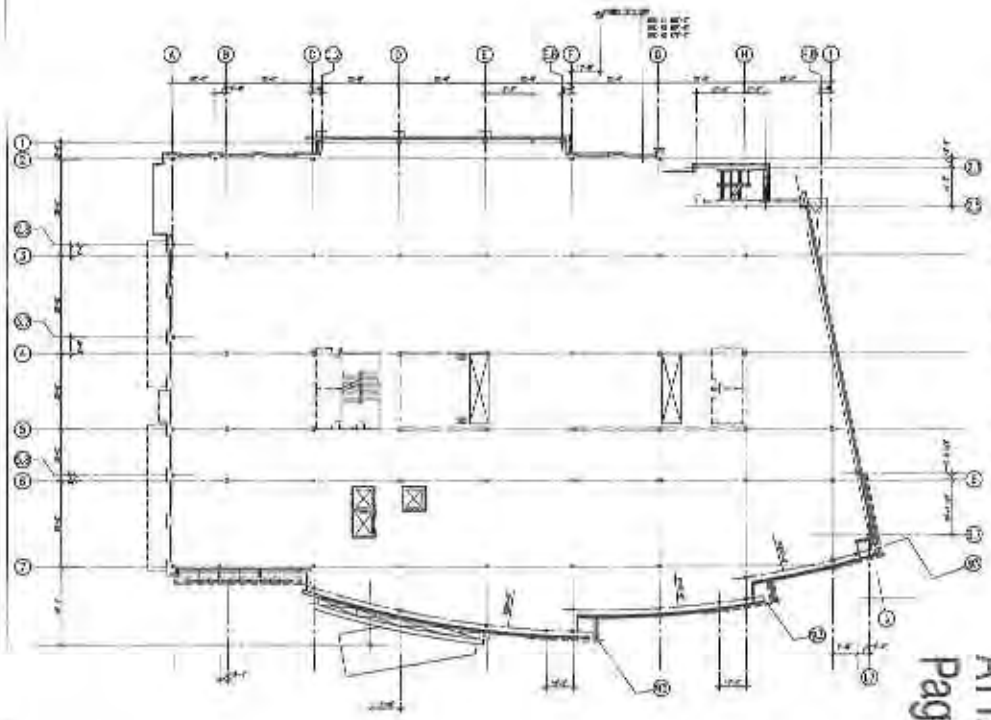

2 FOURTH FLOOR PLAN

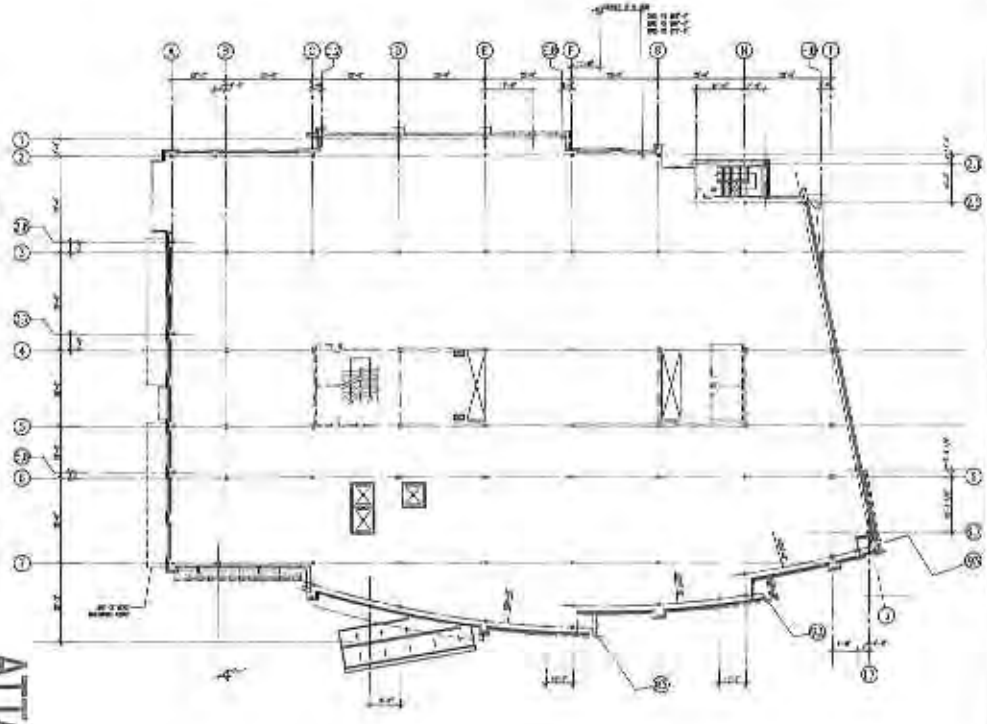

1 THIRD FLOOR PLAN

ATTACHMENT E
Page 6 of 28

JAY PAUL

# MOFFETT TOWERS - BUILDING D

SUNNYVALE, CA

BUILDING D - THIRD AND FOURTH FLOOR PLANS

PLANNING PERMIT SUBMITTAL
PLANNING PERMIT SUBMITTAL

4

DES

©2011

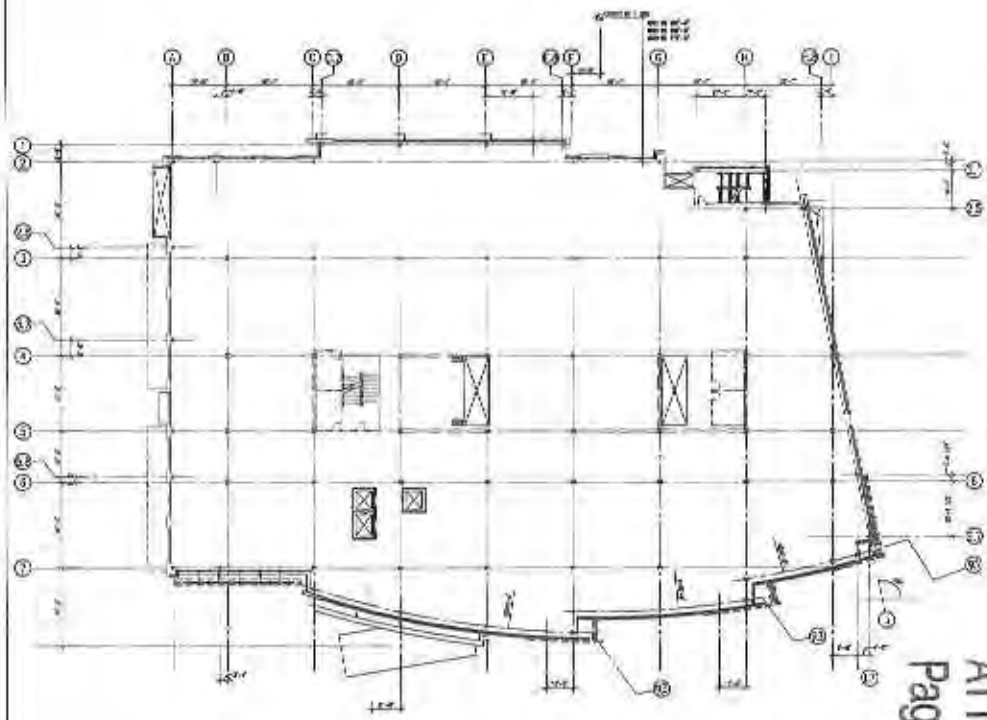

2 SIXTH FLOOR PLAN

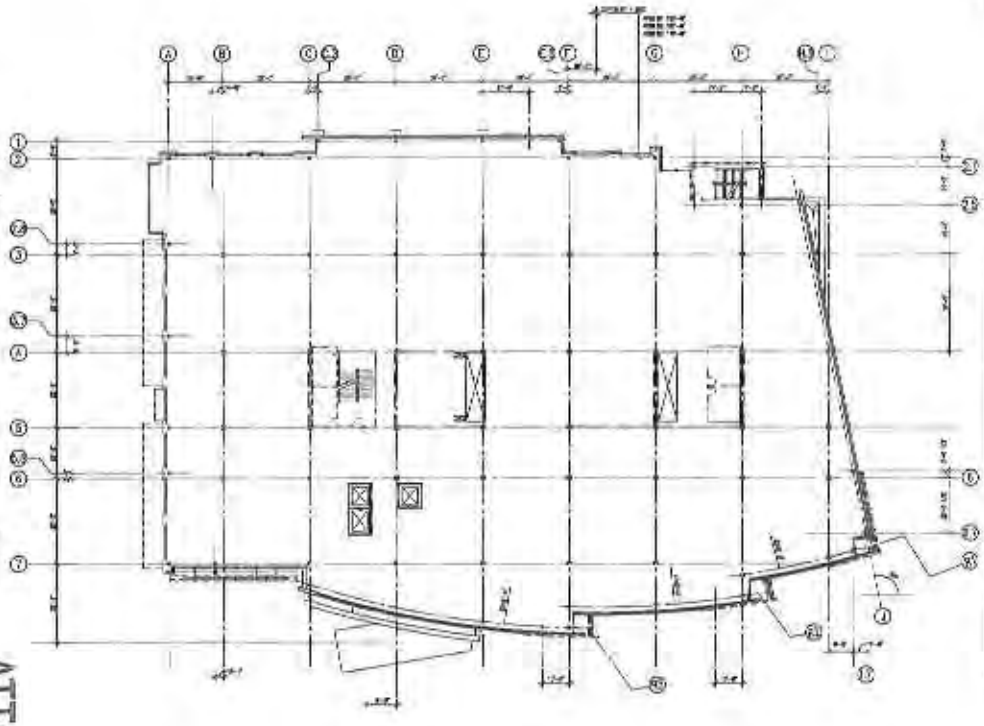

1 FIFTH FLOOR PLAN

ATTACHMENT E
Page 7 of 29

JAY PAUL

# MOFFETT TOWERS - BUILDING D

SUNNYVALE CA

BUILDING D - FIFTH AND SIXH FLOOR PLANS

PLANNING PERMIT SUBMITTAL 03.19.2014
PLANNING PERMIT SUBMITTAL 04.11.2014

5

DES

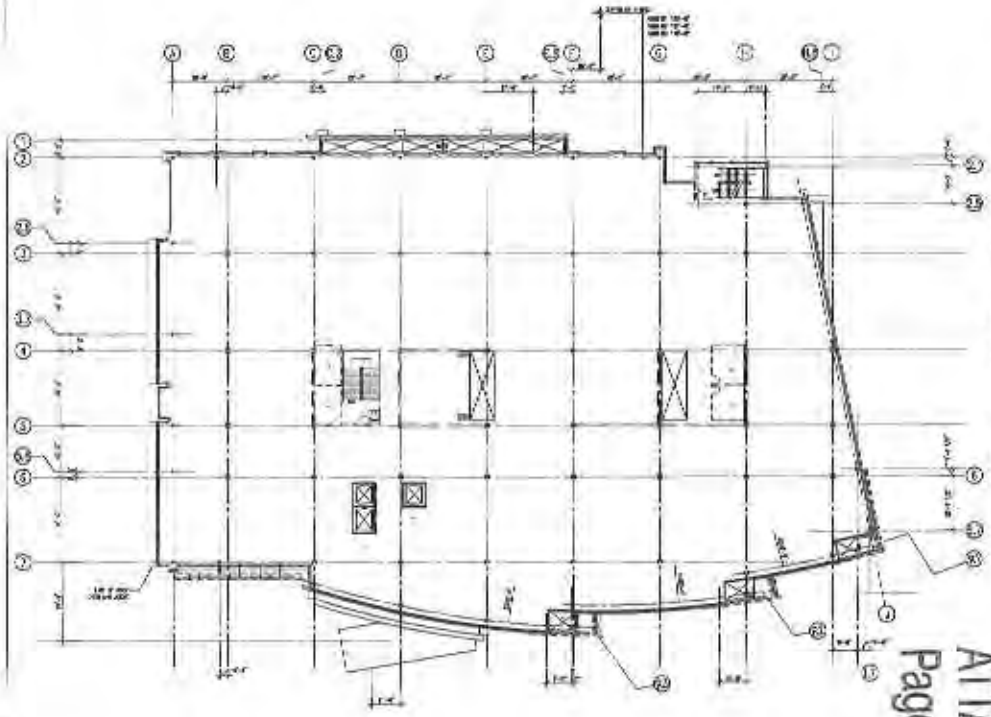

2 EIGHTH FLOOR PLAN

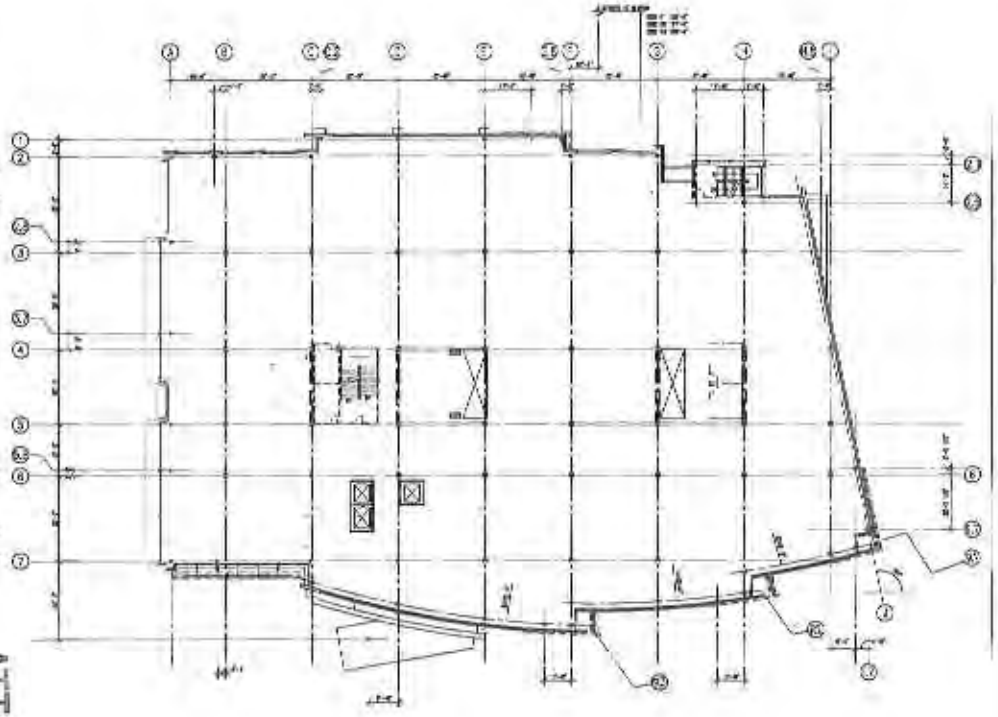

1 SEVENTH FLOOR PLAN

ATTACHMENT
Page 8 of 28

JAY PAUL

# MOFFETT TOWERS - BUILDING D

SUNNYVALE, CA.

BUILDING D - SEVENTH AND EIGHTH FLOOR PLANS

PLANNING PERMIT SUBMITTAL
PLANNING PERMIT SUBMITTAL

6

DES

© 2011

ROOF PLAN

ATTACHMENT E
Page 9 of 28

JAY PAUL COMPANY

# MOFFETT TOWERS - BUILDING D

SUNNYVALE, CA

BUILDING D - ROOF PLAN

7

DES

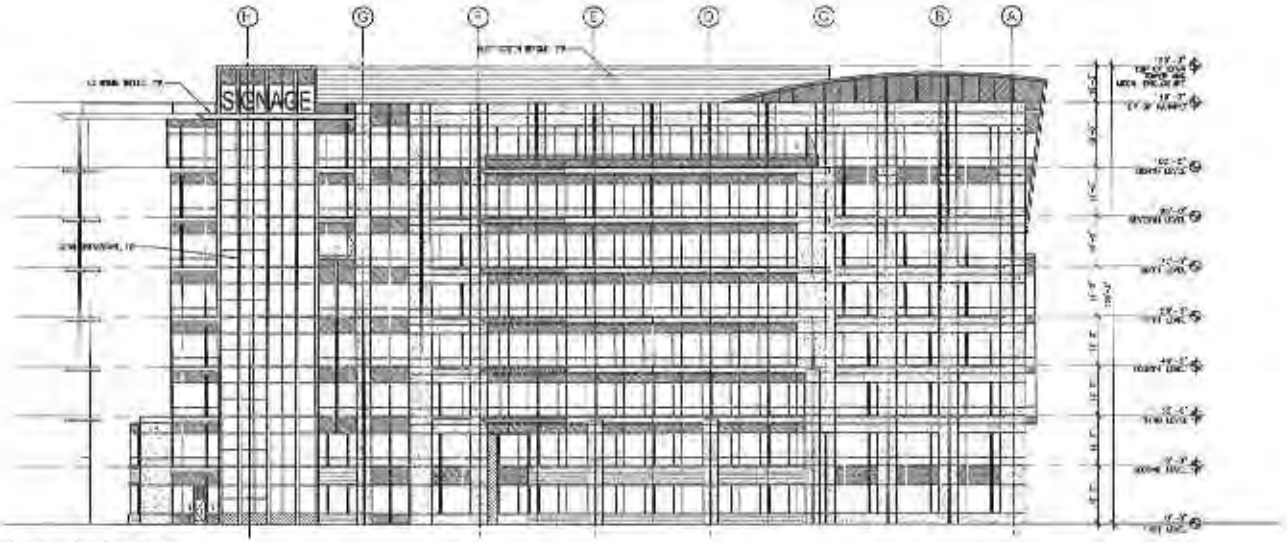


1 BUILDING ELEVATION - NORTH SIDE

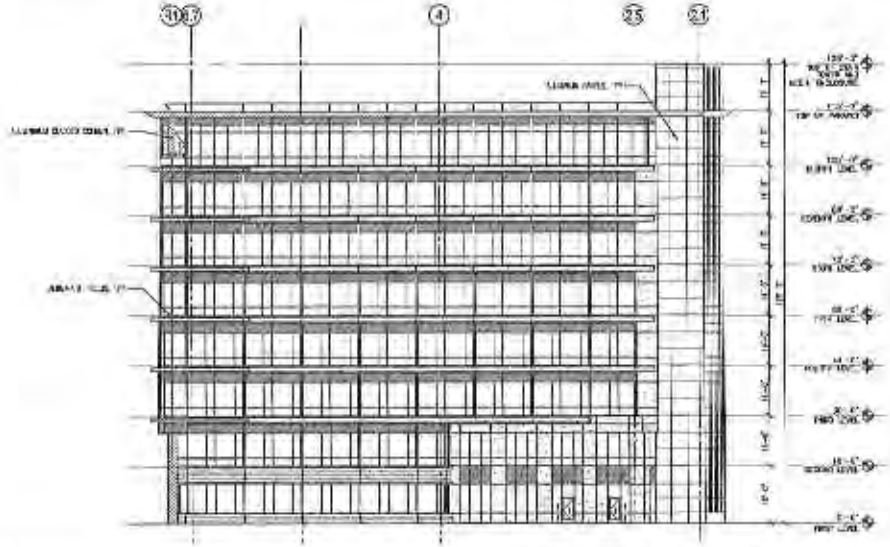

2 BUILDING ELEVATION - EAST SIDE

EXTERIOR FINISH LEGEND

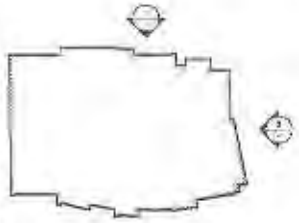

ATTACHMENT E
Page 10 of 28

# MOFFETT TOWERS - BUILDING D

SUNNYVALE, CA.

BUILDING D - ELEVATIONS

8

DES

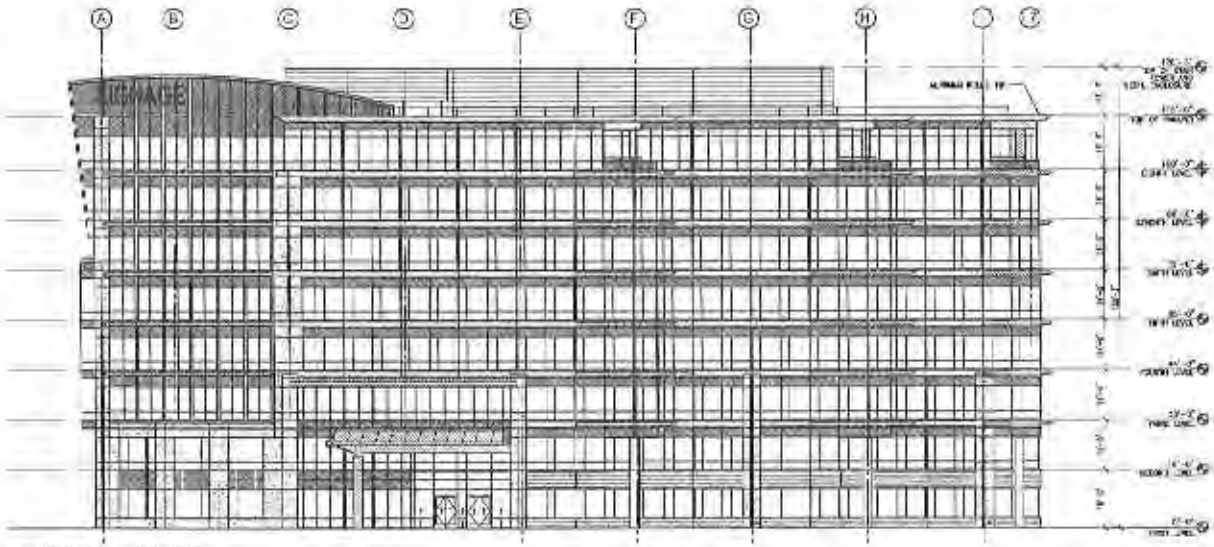

1 BUILDING ELEVATION - NORTH SIDE

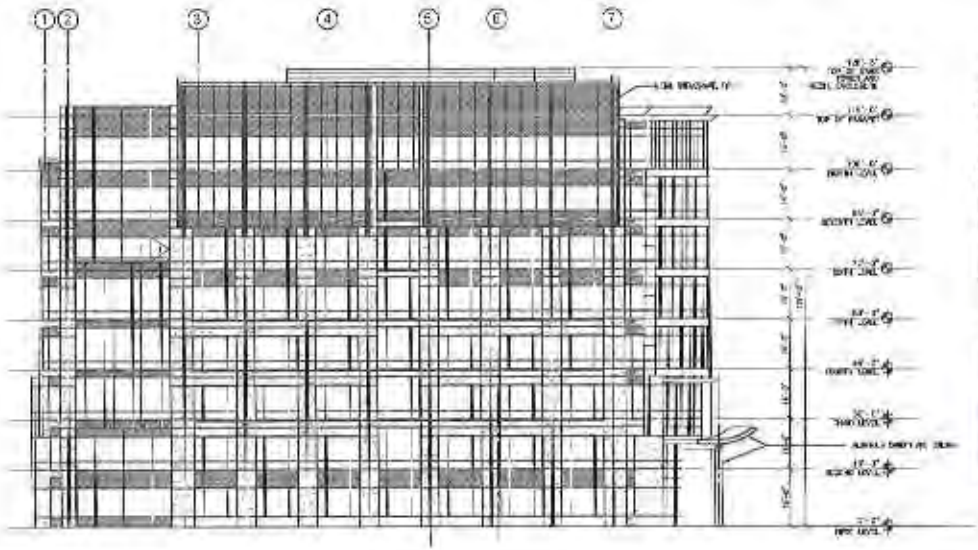

2 BUILDING ELEVATION - EAST SIDE

ATTACHMENT E
Page 11 of 28

EXTERIOR FINISH LEGEND

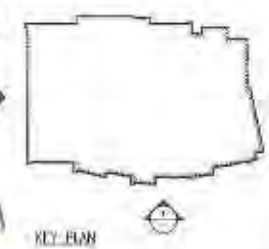

KEY PLAN

# MOFFETT TOWERS - BUILDING D

SUNNYVALE, CA

BUILDING D - ELEVATIONS

9

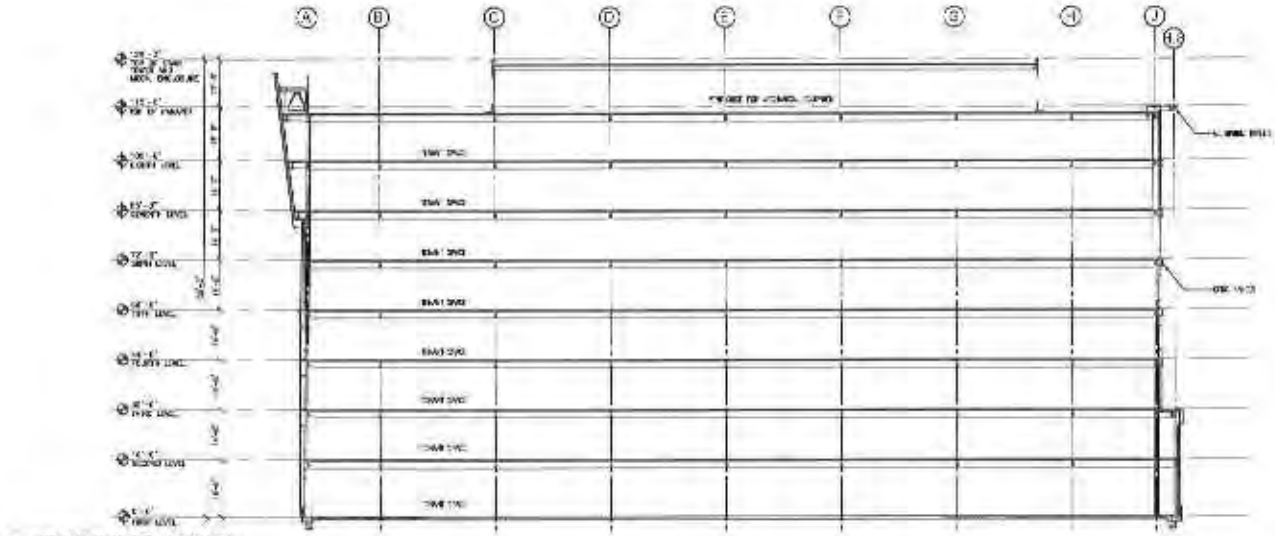

1 BUILDING ELEVATION - NORTH SIDE

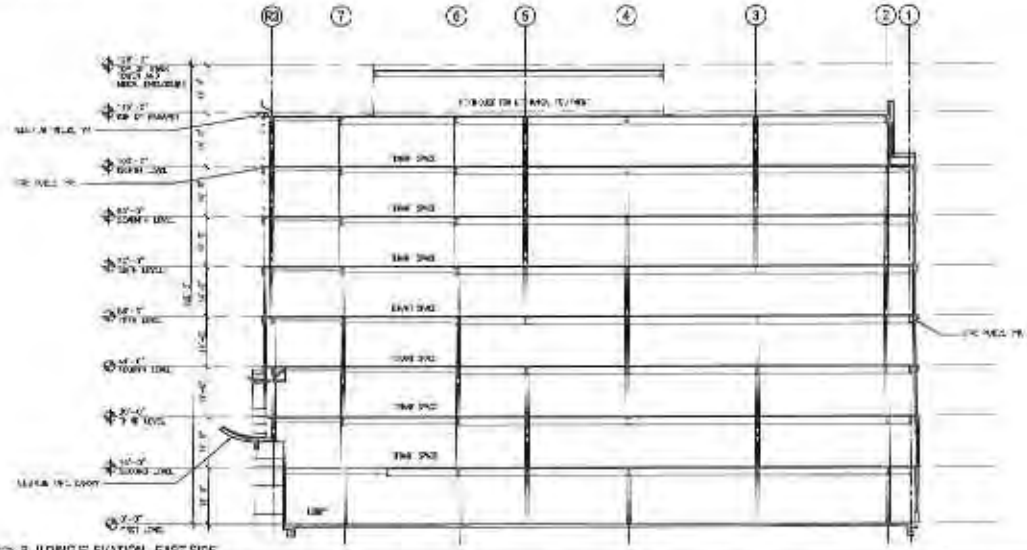

2 BUILDING ELEVATION - EAST SIDE

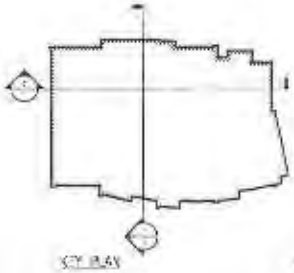

KEY PLAN

ATTACHMENT E
Page 12 of 28

# MOFFETT TOWERS - BUILDING D

SUNNYVALE, CA.

BUILDING D - SECTIONS

PLANNING PERMIT SUBMITTAL 05.18.2011
PLANNING PERMIT SUBMITTAL 04.11.2011

10

DES

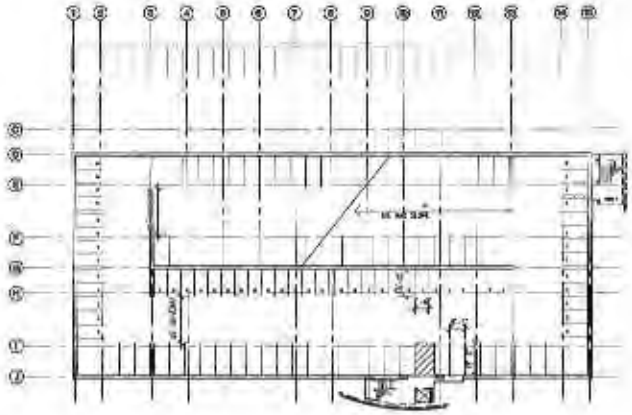

4 FOURTH FLOOR PLAN

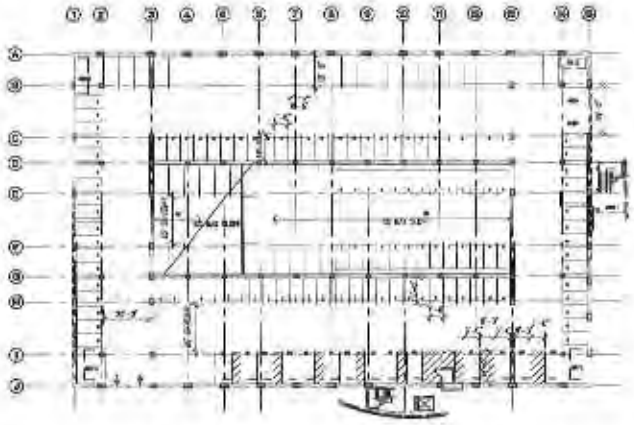

1 FIRST FLOOR PLAN

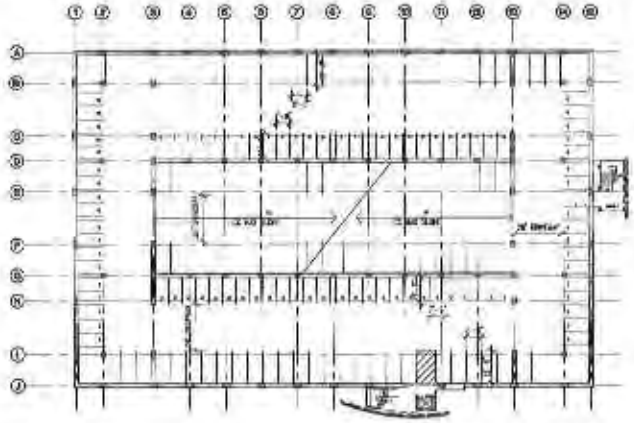

2 SECOND AND THIRD FLOOR PLANS

## PARKING DATA

| | COMPACT | STANDARD/HANDICAP | TOTAL |
|---|---|---|---|
| FIRST FLOOR | 105 cars | 89 cars/14 cars | 21[illegible] cars |
| SECOND FLOOR | 67 CARS | 105 cars | 159 cars |
| THIRD FLOOR | 67 CARS | 105 cars | 159 cars |
| FOURTH FLOOR | 51 CARS | 28 CARS | 79 CARS |
| | 342 CARS (50%) | 337 CARS (50%) | 667 CARS |

ATTACHMENT E
Page 13 of 28

JAY PAUL COMPANY

# MOFFETT TOWERS - BUILDING D

SUNNYVALE CA.

PARKING GARAGE 4 - FLOOR PLANS

PLANNING PERMIT SUBMITTAL [illegible]
PLANNING PERMIT SUBMITTAL [illegible]

11

DES

Plot Version: [illegible]

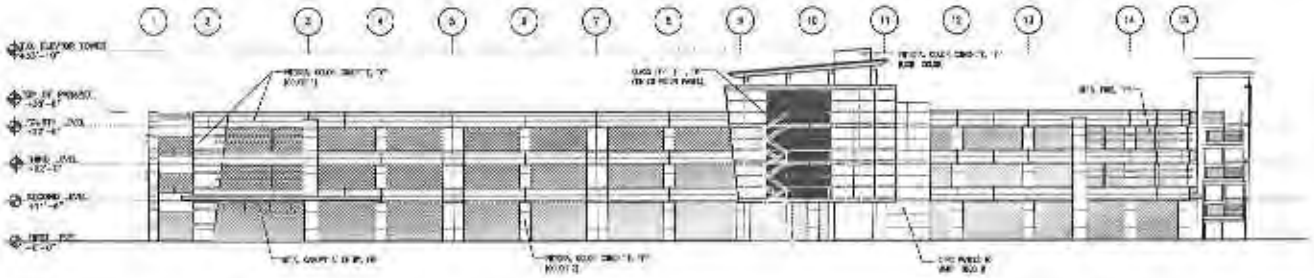

1 BUILDING ELEVATION - SOUTH SIDE

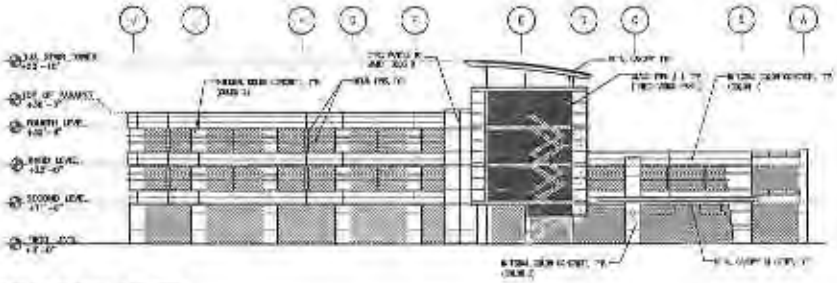

2 BUILDING ELEVATION - EAST SIDE

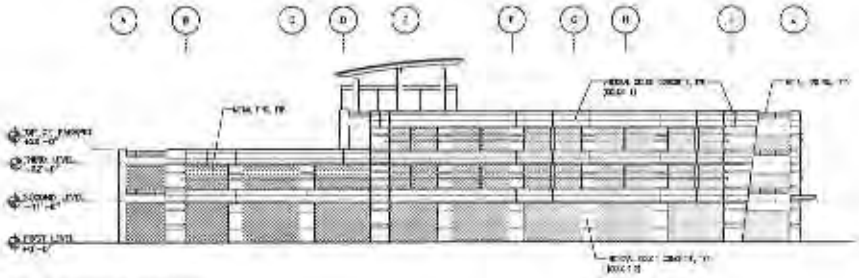

3 BUILDING ELEVATION - WEST SIDE

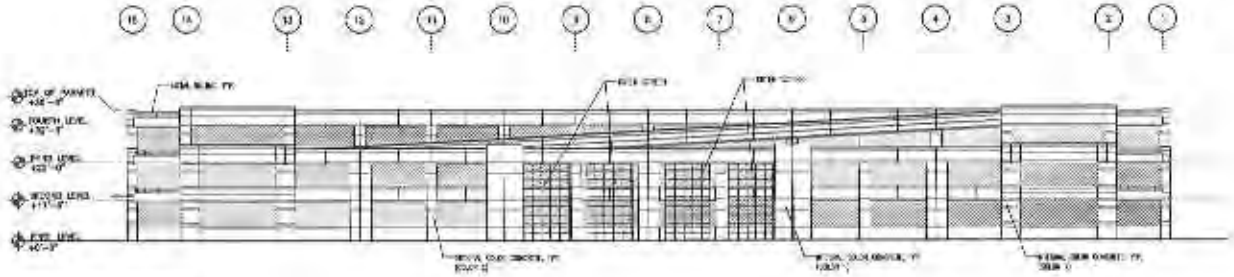

4 BUILDING ELEVATION - NORTH SIDE

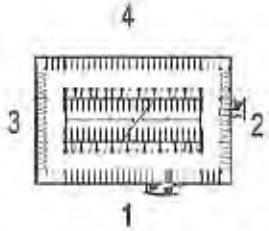


ATTACHMENT E
Page 14 of 28

JAY PAUL

# MOFFETT TOWERS - BUILDING D

SUNNYVALE, CA

PARKING GARAGE 4 - ELEVATIONS

PLANNING PERMIT SUBMITTAL
PLANNING PERMIT SUBMITTAL
PLANNING PERMIT SUBMITTAL

12

DES

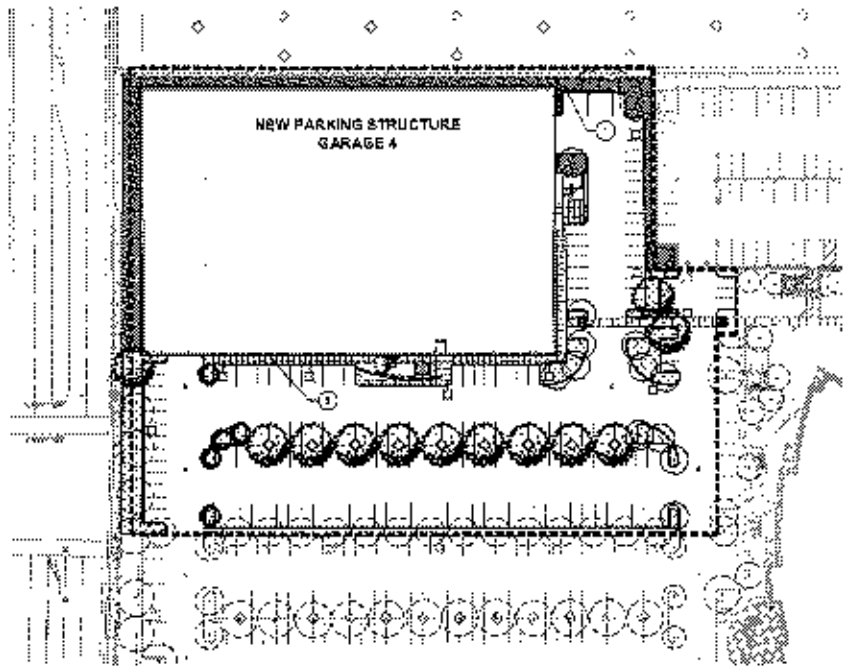


1 GARAGE 4 PLAN

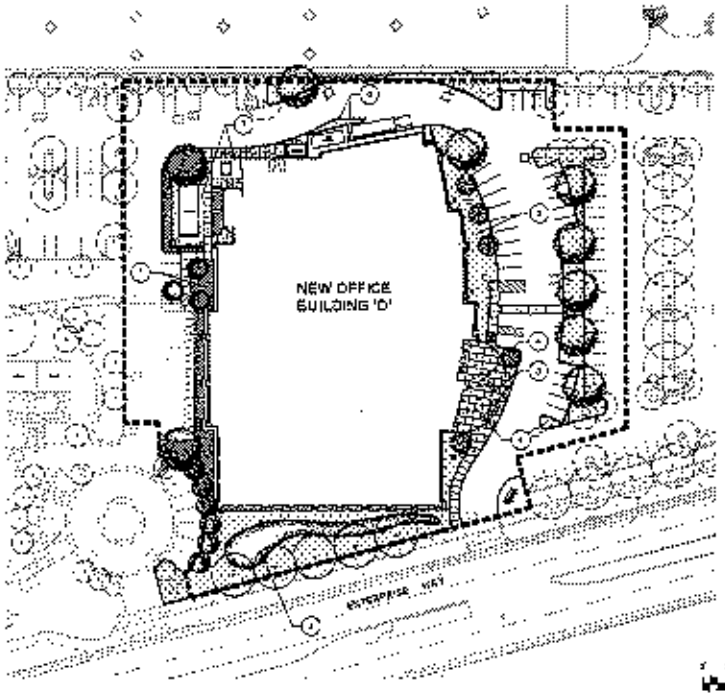


2 BUILDING D PLAN

## PROPOSED PLANT LIST

| Scientific Name | Common Name | WUCOLS* |
|---|---|---|
| TREES | | |

Existing Trees To Remain (typ.)

*WUCOLS = Water Use Classification of Landscape Species

## NOTES

1. ALL PLANTS TO BE MAINTAINED TO THE MINIMUM STANDARDS OF THE CITY OF SUNNYVALE AND MODEL WATER EFFICIENT LANDSCAPE ORDINANCE.
2. IRRIGATION CONTROLLERS TO BE SET TO WATER IN ACCORDANCE WITH THE CITY OF SUNNYVALE AND MODEL WATER EFFICIENT LANDSCAPE ORDINANCE.

## PROPOSED PLANT LIST CONT.

| Scientific Name | Common Name | WUCOLS* |
|---|---|---|
| [illegible] | [illegible] | [illegible] |

## HYDROZONE KEY LEGEND

- Moderate Water Use Hydrozone
- Low Water Use Hydrozone
- Hydrozone Score
- Sculpture / Focal Point
- Granite Sculpture / Focal Point
- Boulder
- Decomposed Granite Paving

## LEGEND

NEW PROJECT LIMITS OF WORK AREA

## KEY MAP

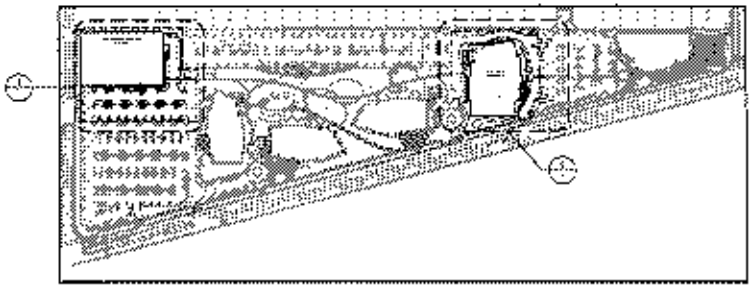

JAY PAUL COMPANY

# MOFFETT TOWERS - BUILDING D

SUNNYVALE, CA

PRELIMINARY LANDSCAPE PLAN

PLAN REVIEW TRIAL 06.16.2011
PLAN REVIEW TRIAL 04.11.2011

13A

DES

Project Number: 10-1476

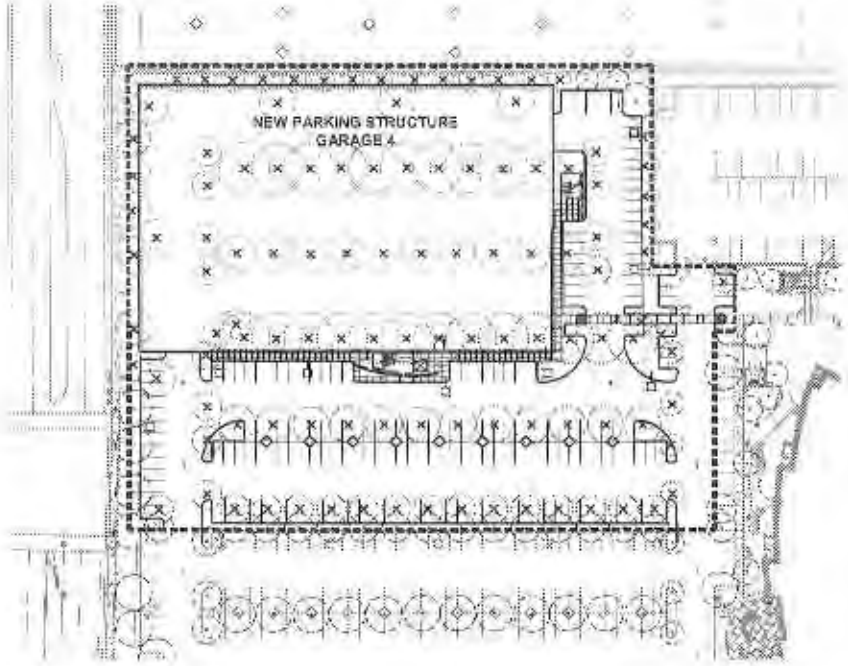


1 GARAGE 4 PLAN

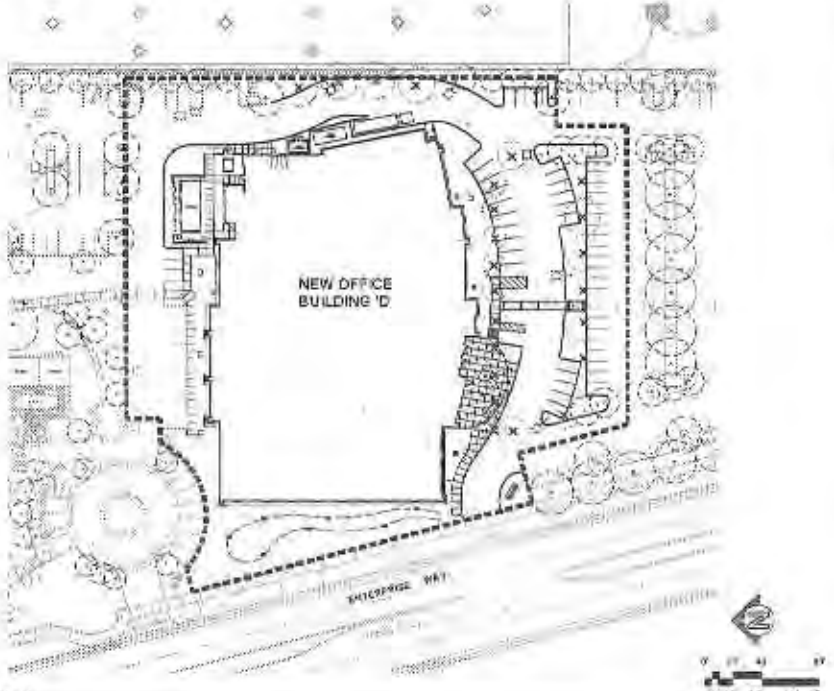


2 BUILDING D PLAN

LEGEND

NOTES

KEY MAP

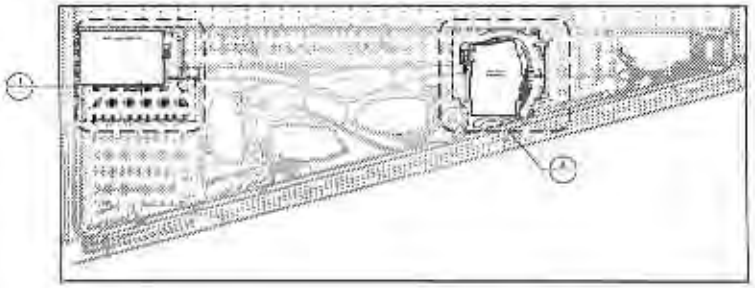

ATTACHMENT E
Page 16 of 28

JAY PAUL COMPANY

# MOFFETT TOWERS - BUILDING D

SUNNYVALE CA

EXISTING TREE REMOVAL PLAN

13B

DES

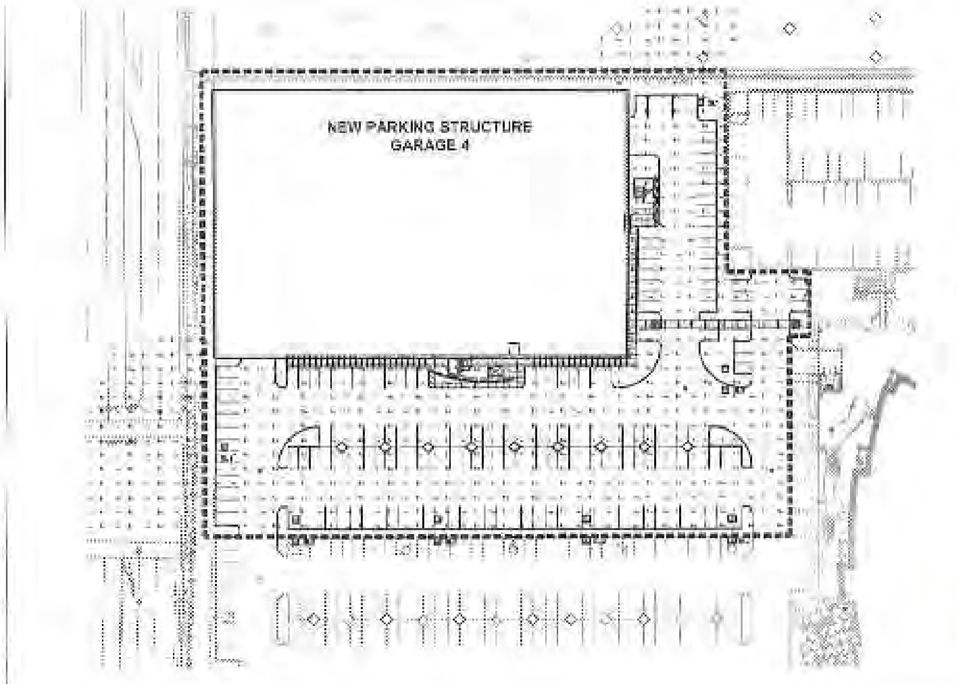


① GARAGE 4 PLAN

ATTACHMENT E
Page 17 of 28

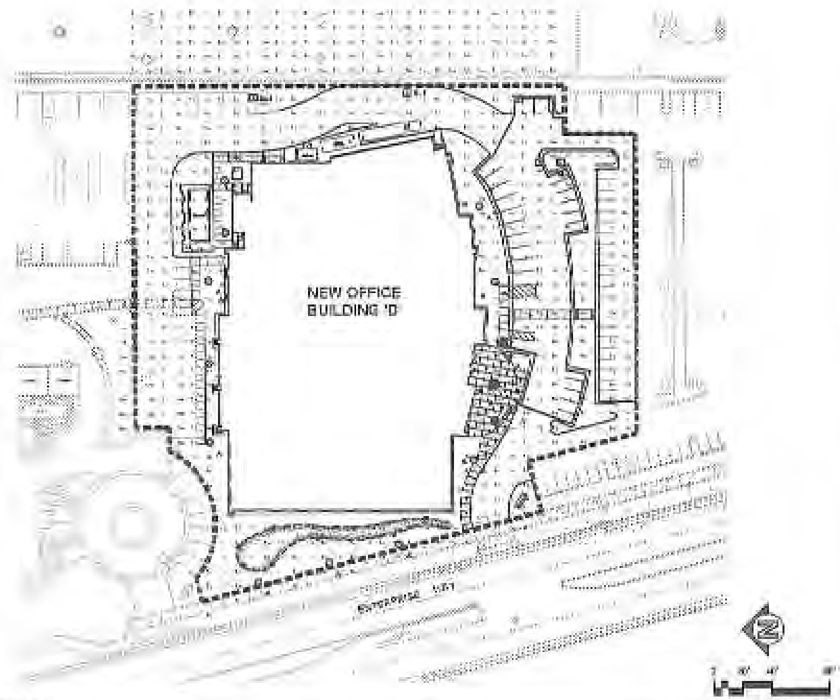


② BUILDING D PLAN

## LIGHTING LAYOUT

| | | | | | | | | | |
|---|---|---|---|---|---|---|---|---|---|
| [illegible] | [illegible] | [illegible] | [illegible] | [illegible] | [illegible] | [illegible] | [illegible] | [illegible] | [illegible] |
| [illegible] | [illegible] | [illegible] | [illegible] | [illegible] | [illegible] | [illegible] | [illegible] | [illegible] | [illegible] |
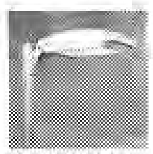

S1 - Gardco G18

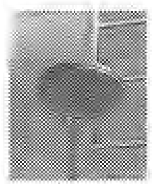

A - AAL Largent

S2 - Gardco G18

## KEY MAP

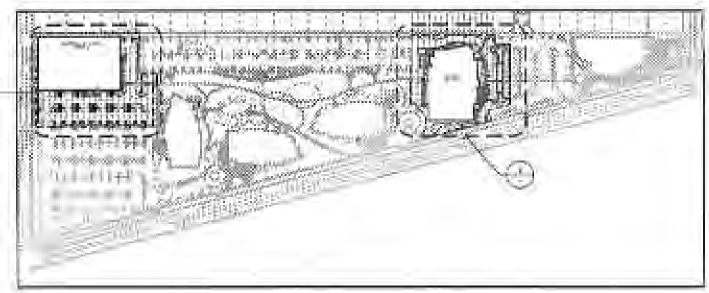

JAY PAUL COMPANY

# MOFFETT TOWERS - BUILDING D

SUNNYVALE, CA

PRELIMINARY PHOTOMETRIC PLAN

PLANNING PERMIT SUBMITTAL [illegible]

PLANNING PERMIT SUBMITTAL [illegible]



DES

© 2011

# MOFFETT TOWERS - BUILDING D

## Sunnyvale , California

SUBMITTAL FOR PUBLIC HEARINGS - AUGUST 11, 2011

JAY PAUL COMPANY

DES


COLOR EXHIBITS:

- MASTER SITE PLAN
- SITE PLAN - MOFFETT TOWERS - BUILDING D
- PERSPECTIVE: VIEW OF BUILDING FROM ENTERPRISE WAY
- PERSPECTIVE: VIEW OF BUILDING FROM ENTERPRISE WAY
- NEW OFFICE BUILDING ELEVATIONS
- NEW OFFICE BUILDING ELEVATIONS
- FLOOR PLANS
- PERSPECTIVE: VIEW OF NEW GARAGE
- GARAGE ELEVATIONS
- SITE PHOTOS


ATTACHMENT E
Page 18 of 28

## CONTACT


CLIENT/OWNER
MOFFETT TOWERS LOT 3 LCC/
JAY PAUL COMPANY
350 CALIFORNIA STREET, SUITE 1905
SAN FRANCISCO, CALIFORNIA 94104
PHONE: (415) 252-7400
FAX: (415) 362-0695
WEBSITE: WWW.JAYPAUL.COM
CONTACT: JANETTE SAMMARTINO

ARCHITECTS
DES ARCHITECTS + ENGINEERS
399 BRADFORD STREET
REDWOOD CITY, CALIFORNIA 94063
PHONE: (650) 364-5453
FAX: (650) 364-2618
WEBSITE: WWW.DES-AE.COM
CONTACT: C. THOMAS GILMAN/KENNY HUNG

ATTACHMENT E
Page 19 of 28

JAY PAUL COMPANY

# New Buildings at Moffett Park and Moffett Towers

Sunnyvale, California

MASTER SITE PLAN

(UPDATED - AUGUST 11, 2011) 05.9.2011
9019.24

DES ARCHITECTS + ENGINEERS

ATTACHMENT E
Page 20 of 28

JAY PAUL COMPANY

# New Building at Moffett Towers

Sunnyvale, California

SITE PLAN

(UPDATED - AUGUST 011, 2011) 05.9.2011
9019.24

DES ARCHITECTS + ENGINEERS

ATTACHMENT E
Page 1 of 3

JAY PAUL COMPANY

# New Building at Moffett Towers

Sunnyvale, California

VIEW OF BUILDING FROM ENTERRISE WAY

(UPDATED - AUGUST 011, 2011) 08.4.2011
9618.402

DES

ATTACHMENT E
Page 22 of 25

JAY PAUL COMPANY

# New Building at Moffett Towers

Sunnyvale, California

VIEW OF BUILDING FROM ENTERRISE WAY

(UPDATED - AUGUST 11, 2011) 08.4.2011
9618.402

DES ARCHITECTS + ENGINEERS

WEST ELEVATION

SOUTH ELEVATION

ATTACHMENT E
Page 23 of 28

JAY PAUL COMPANY

# New Building at Moffett Towers

Sunnyvale, California

BUILDING D - ELEVATIONS

(UPDATED - AUGUST 11, 2011) 08.4.2011
9618.402

DES ARCHITECTS + ENGINEERS

EAST ELEVATION

NORTH ELEVATION

ATTACHMENT E
Page 24 of 28

JAY PAUL COMPANY

# New Building at Moffett Towers

Sunnyvale, California

BUILDING D - ELEVATIONS

(UPDATED - AUGUST 11, 2011) 08.4.2011
9618.402

DES ARCHITECTS + ENGINEERS

2 SECOND FLOOR PLAN

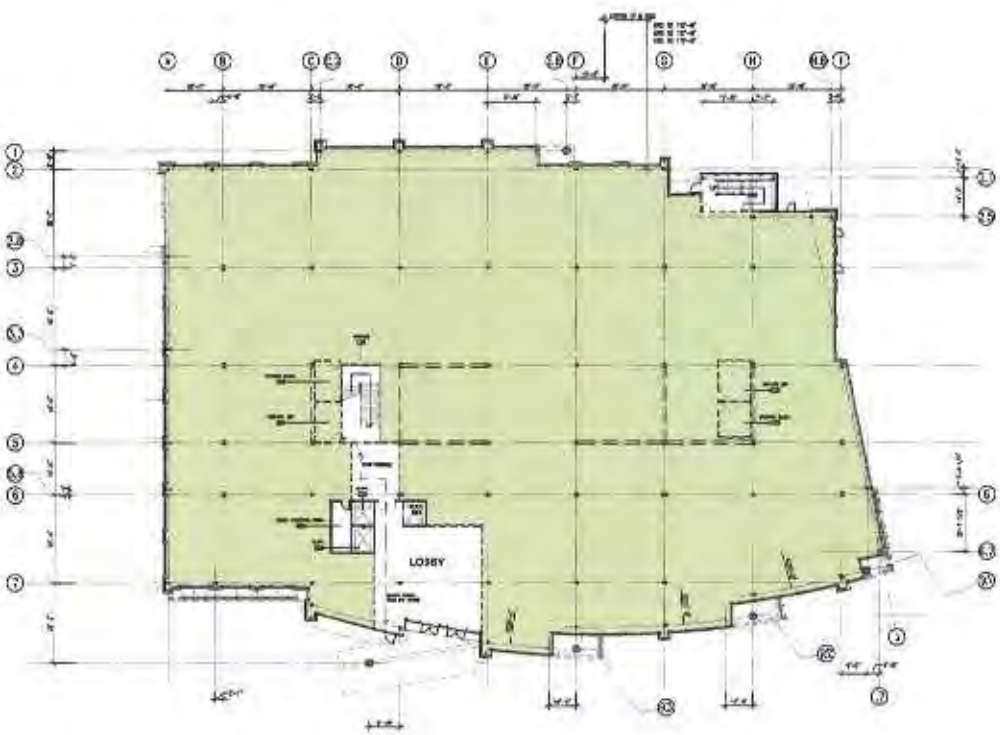


1 FIRST FLOOR PLAN

ATTACHMENT
Page 25 of 27

JAY PAUL COMPANY

# New Buildings at Moffett Park and Moffett Towers

Sunnyvale, California

FLOOR PLANS

(UPDATED - AUGUST 11, 2011) 05.9.2011

9019.24

DES ARCHITECTS + ENGINEERS

JAY PAUL COMPANY

# New Building at Moffett Towers

Sunnyvale, California

ATTACHMENT
Page 26 of 27

VIEW OF NEW GARAGE

(UPDATED - AUGUST 11, 2011) 08.4.2011
9618.402

DES ARCHITECTS ENGINEERS

NORTH ELEVATION

WEST ELEVATION

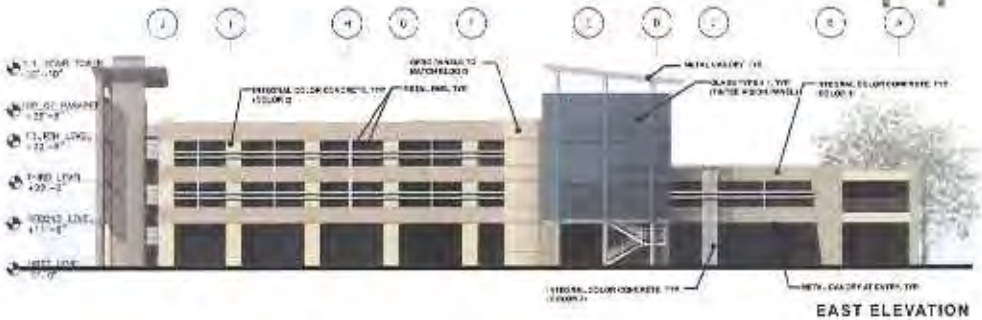

EAST ELEVATION

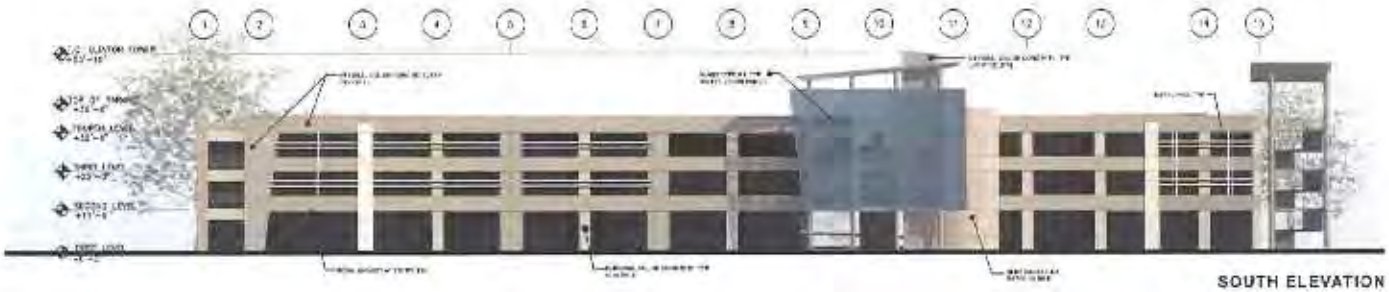

SOUTH ELEVATION

JAY PAUL COMPANY

# New Building at Moffett Towers

Sunnyvale, California

GARAGE - ELEVATIONS

(UPDATED - AUGUST 11, 2011) 08.4.2011
9618.402

DES ARCHITECTS + ENGINEERS

A. View of BLDG D site from Enterprise Way

B. View of existing surface parking lot- (site of proposed parking structure

C. View of existing parking lot and Amenities Building south of BLDG D site

D. View of building site, BLDG E and Garage 3

E. View of Enterprise Way

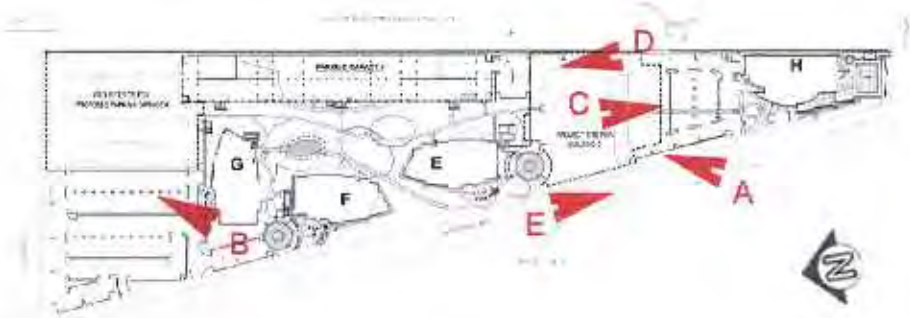


ATTACHMENT E
Page 28 of 28

JAY PAUL COMPANY

# Moffett Towers - Building D

Sunnyvale, California

C4-SITE PHOTOS

(UPDATED - AUGUST 11, 2011) 04.11.2011
9618.402

DES