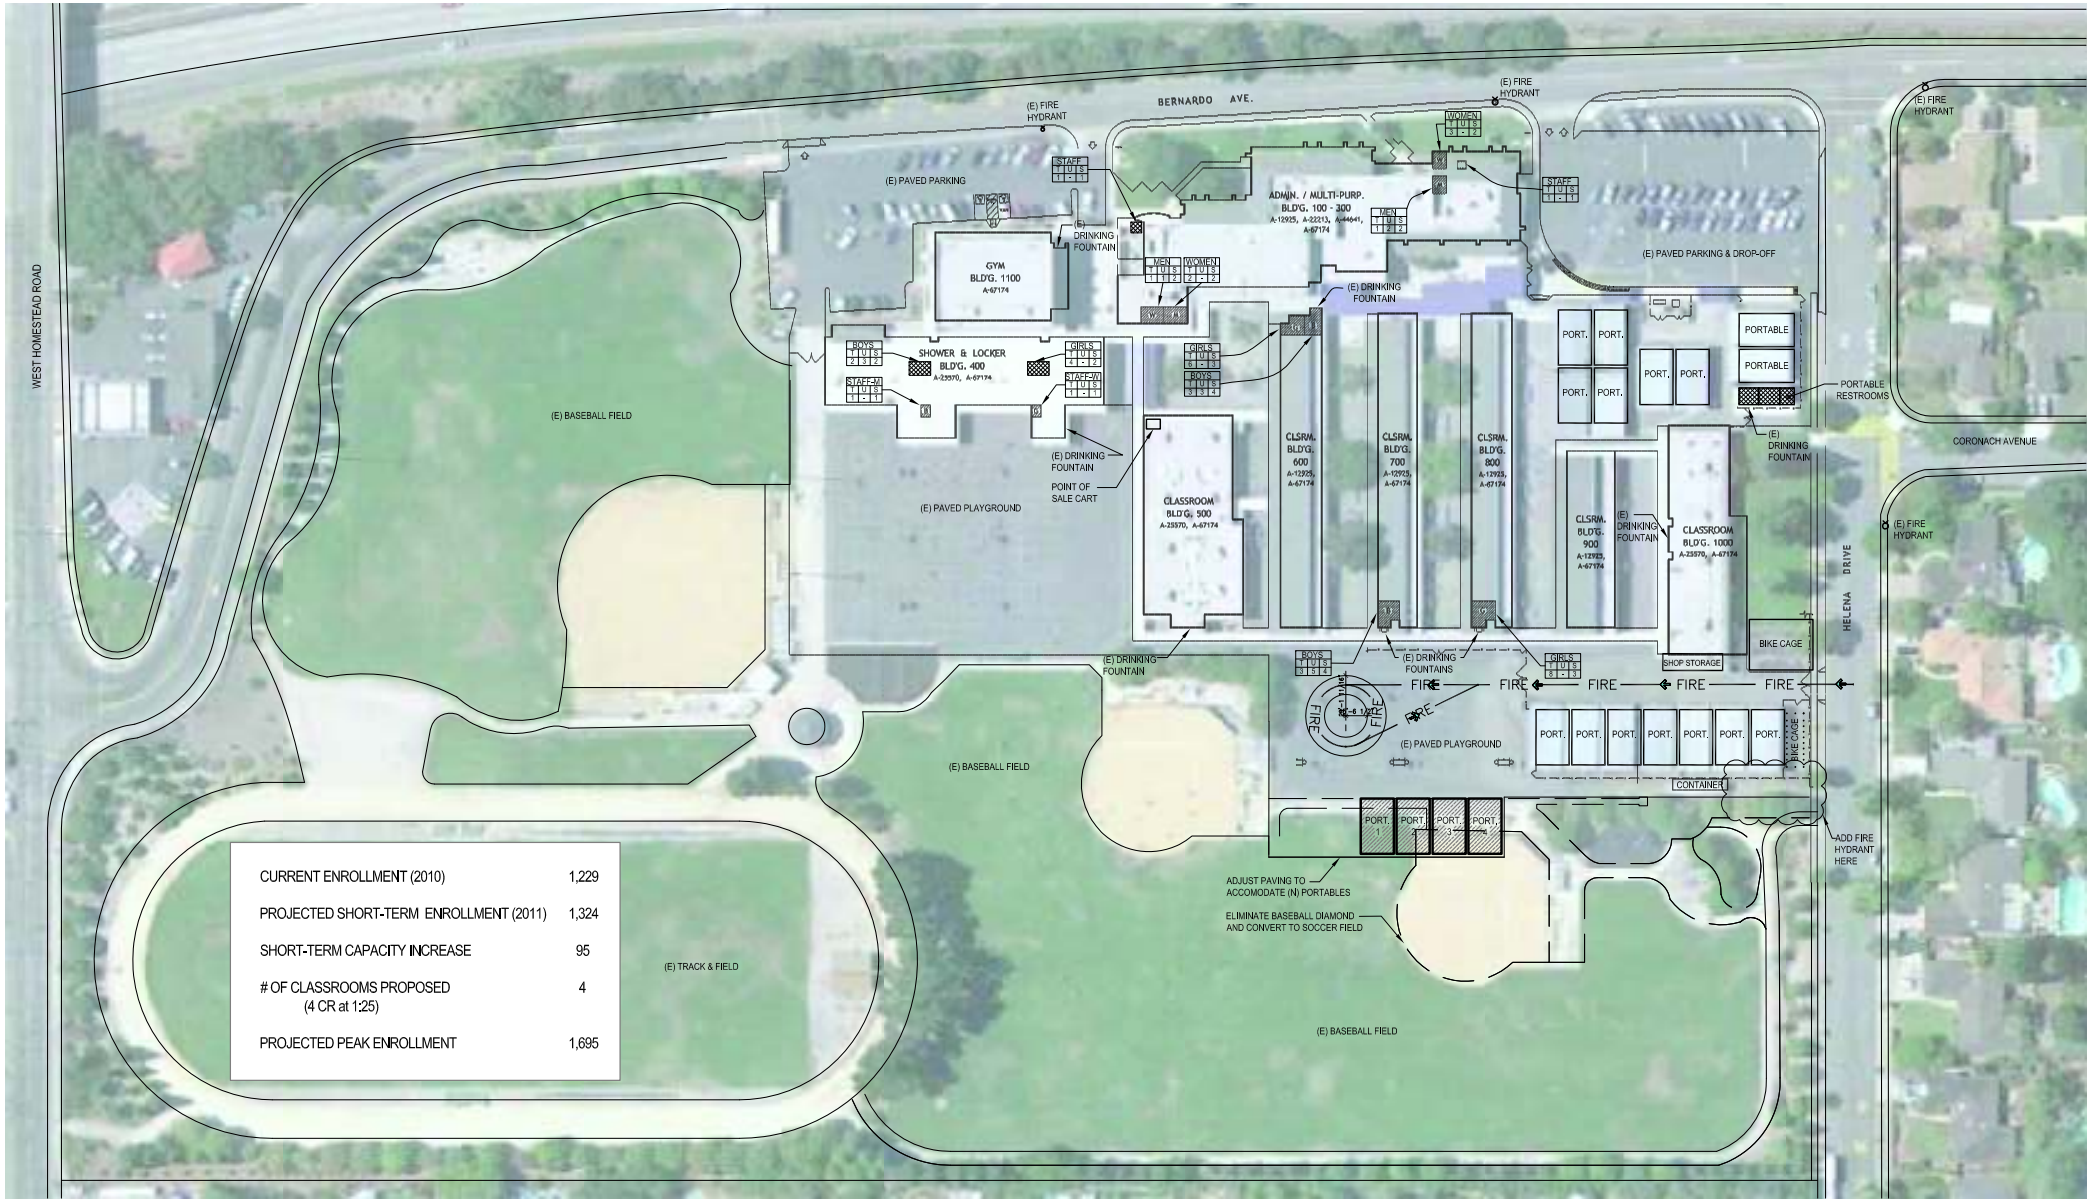

CURRENT ENROLLMENT (2010)	1,229
PROJECTED SHORT-TERM ENROLLMENT (2011)	1,324
SHORT-TERM CAPACITY INCREASE	95
# OF CLASSROOMS PROPOSED (4 CR at 1:25)	4
PROJECTED PEAK ENROLLMENT	1,695

Cupertino Middle School - Site Plan - 2011

Cupertino Union School District

N

1650 S. Bernardo Avenue
Sunnyvale, CA 94087

1"=90'-0"
Jan. 2011

HMC Architects