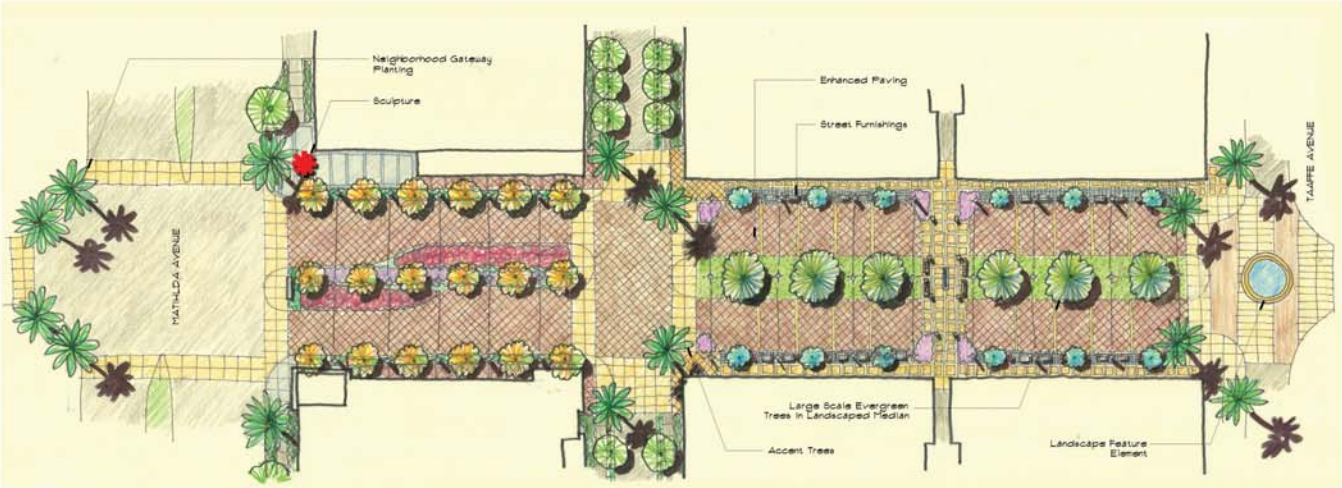

McKinley Ave - Plan

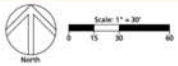

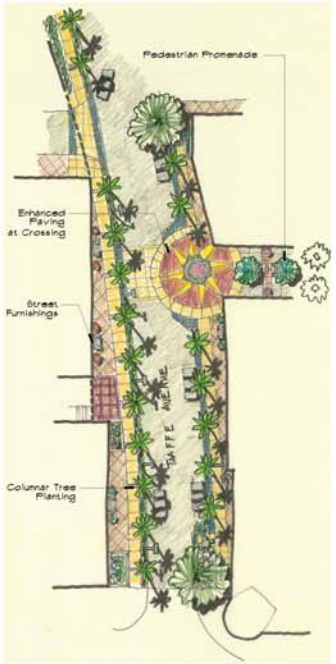

Taaffe Ave - Plan

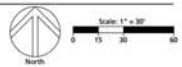

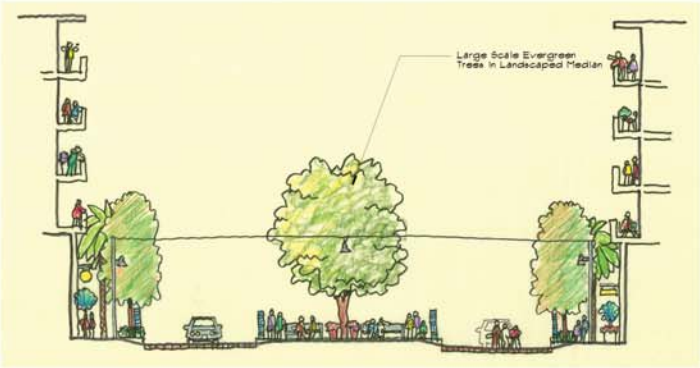

McKinley Ave - Section

Scale: 3/32" = 1'-0"
0 6 11 22

Landscape Imagery

RTKL

RTKL Associates, Inc.
333 S. Hope Street, Suite C200
Los Angeles, CA 90071
Tel: 213.633.6000
Fax: 213.633.6060
www.RTKL.com

REGISTRATION

ARCHITECT

KENNETH RODRIGUES & PARTNERS, INC.
445 N. Whisman Road, Suite 200
Mountain View, Ca 94043
650 . 965 . 0700

ISSUE DATE | PROJECT NO.
40-05053.00

PROJECT TITLE

SUNNYVALE TOWN CENTER

Sunnyvale , California

DEVELOPERS

RREEF
101 California Street, Suite 2600
San Francisco, Ca 94111
415 . 262 . 7716

SAND HILL PROPERTY COMPANY
489 S. El Camino
San Mateo, Ca 94402
650 . 344 . 1500

THE GUZZARDO PARTNERSHIP INC.
Landscape Architects - Land Planners
836 Montgomery Street
San Francisco, CA 94133
T 415 433 4672
F 415 433 5003

ISSUED DRAWING LOG

No.	Date	Item
	12.18.06	
	01.08.07	

SHEET TITLE

Enlarged Schematic Landscape Plans & Imagery

© RTKL Associates, Inc. 2006

SHEET NO.

30.02