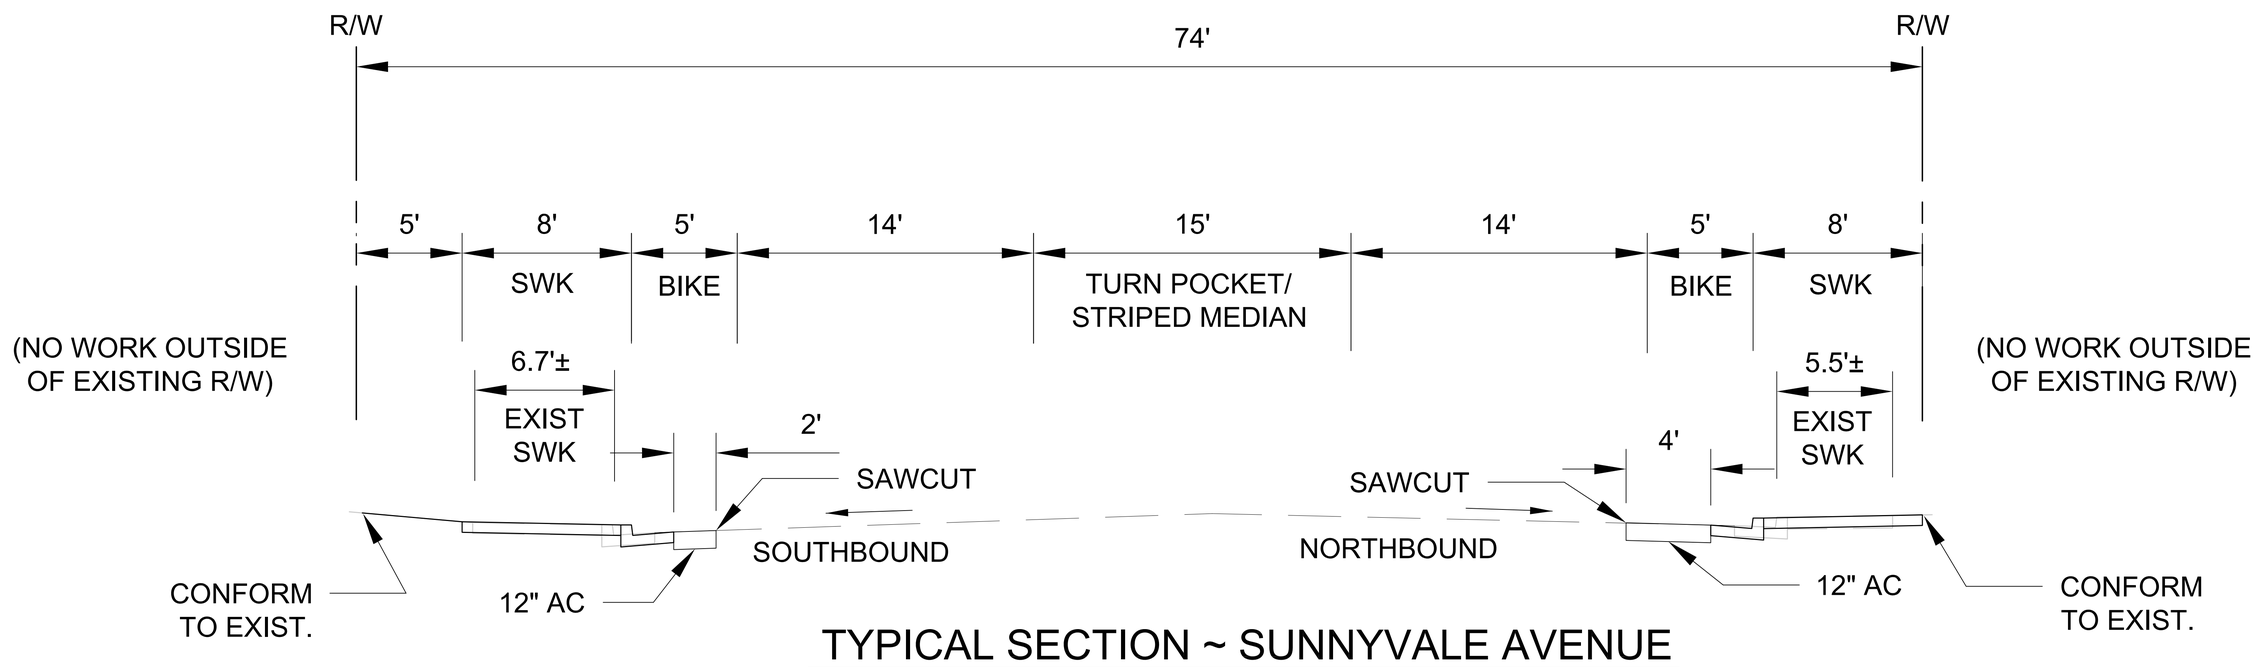

TYPICAL SECTION ~ SUNNYVALE AVENUE
(NORTH OF WASHINGTON AVENUE)

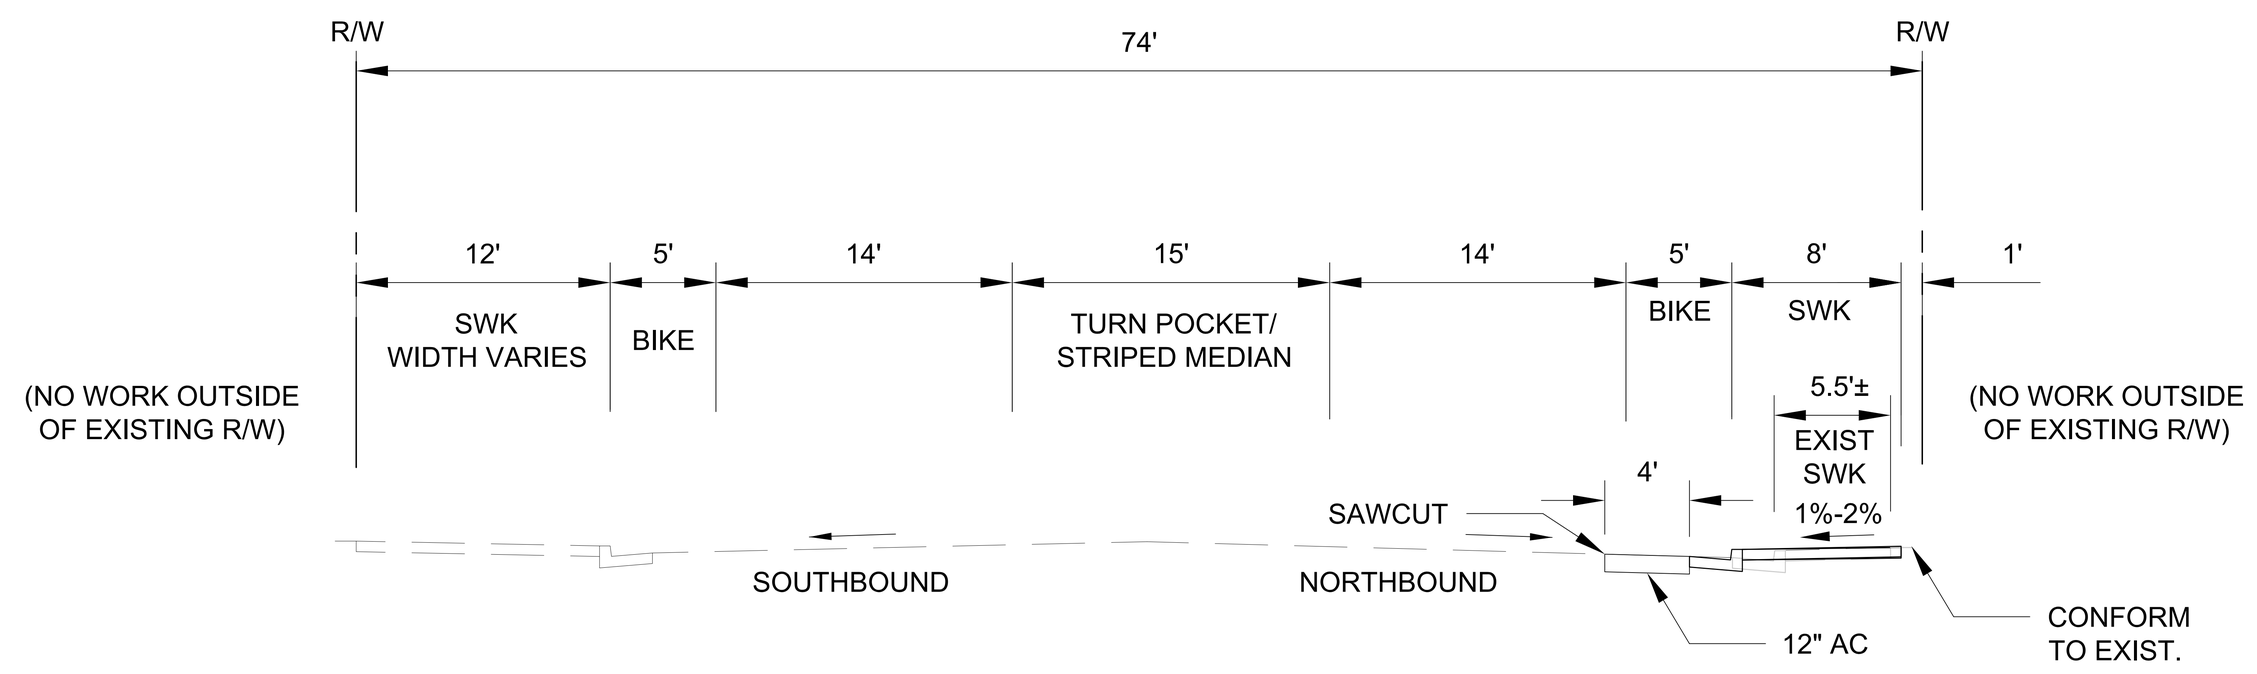

TYPICAL SECTION ~ SUNNYVALE AVENUE
(SOUTH OF WASHINGTON AVENUE)

TYPICAL CROSS-SECTIONS OF PROPOSED IMPROVEMENTS