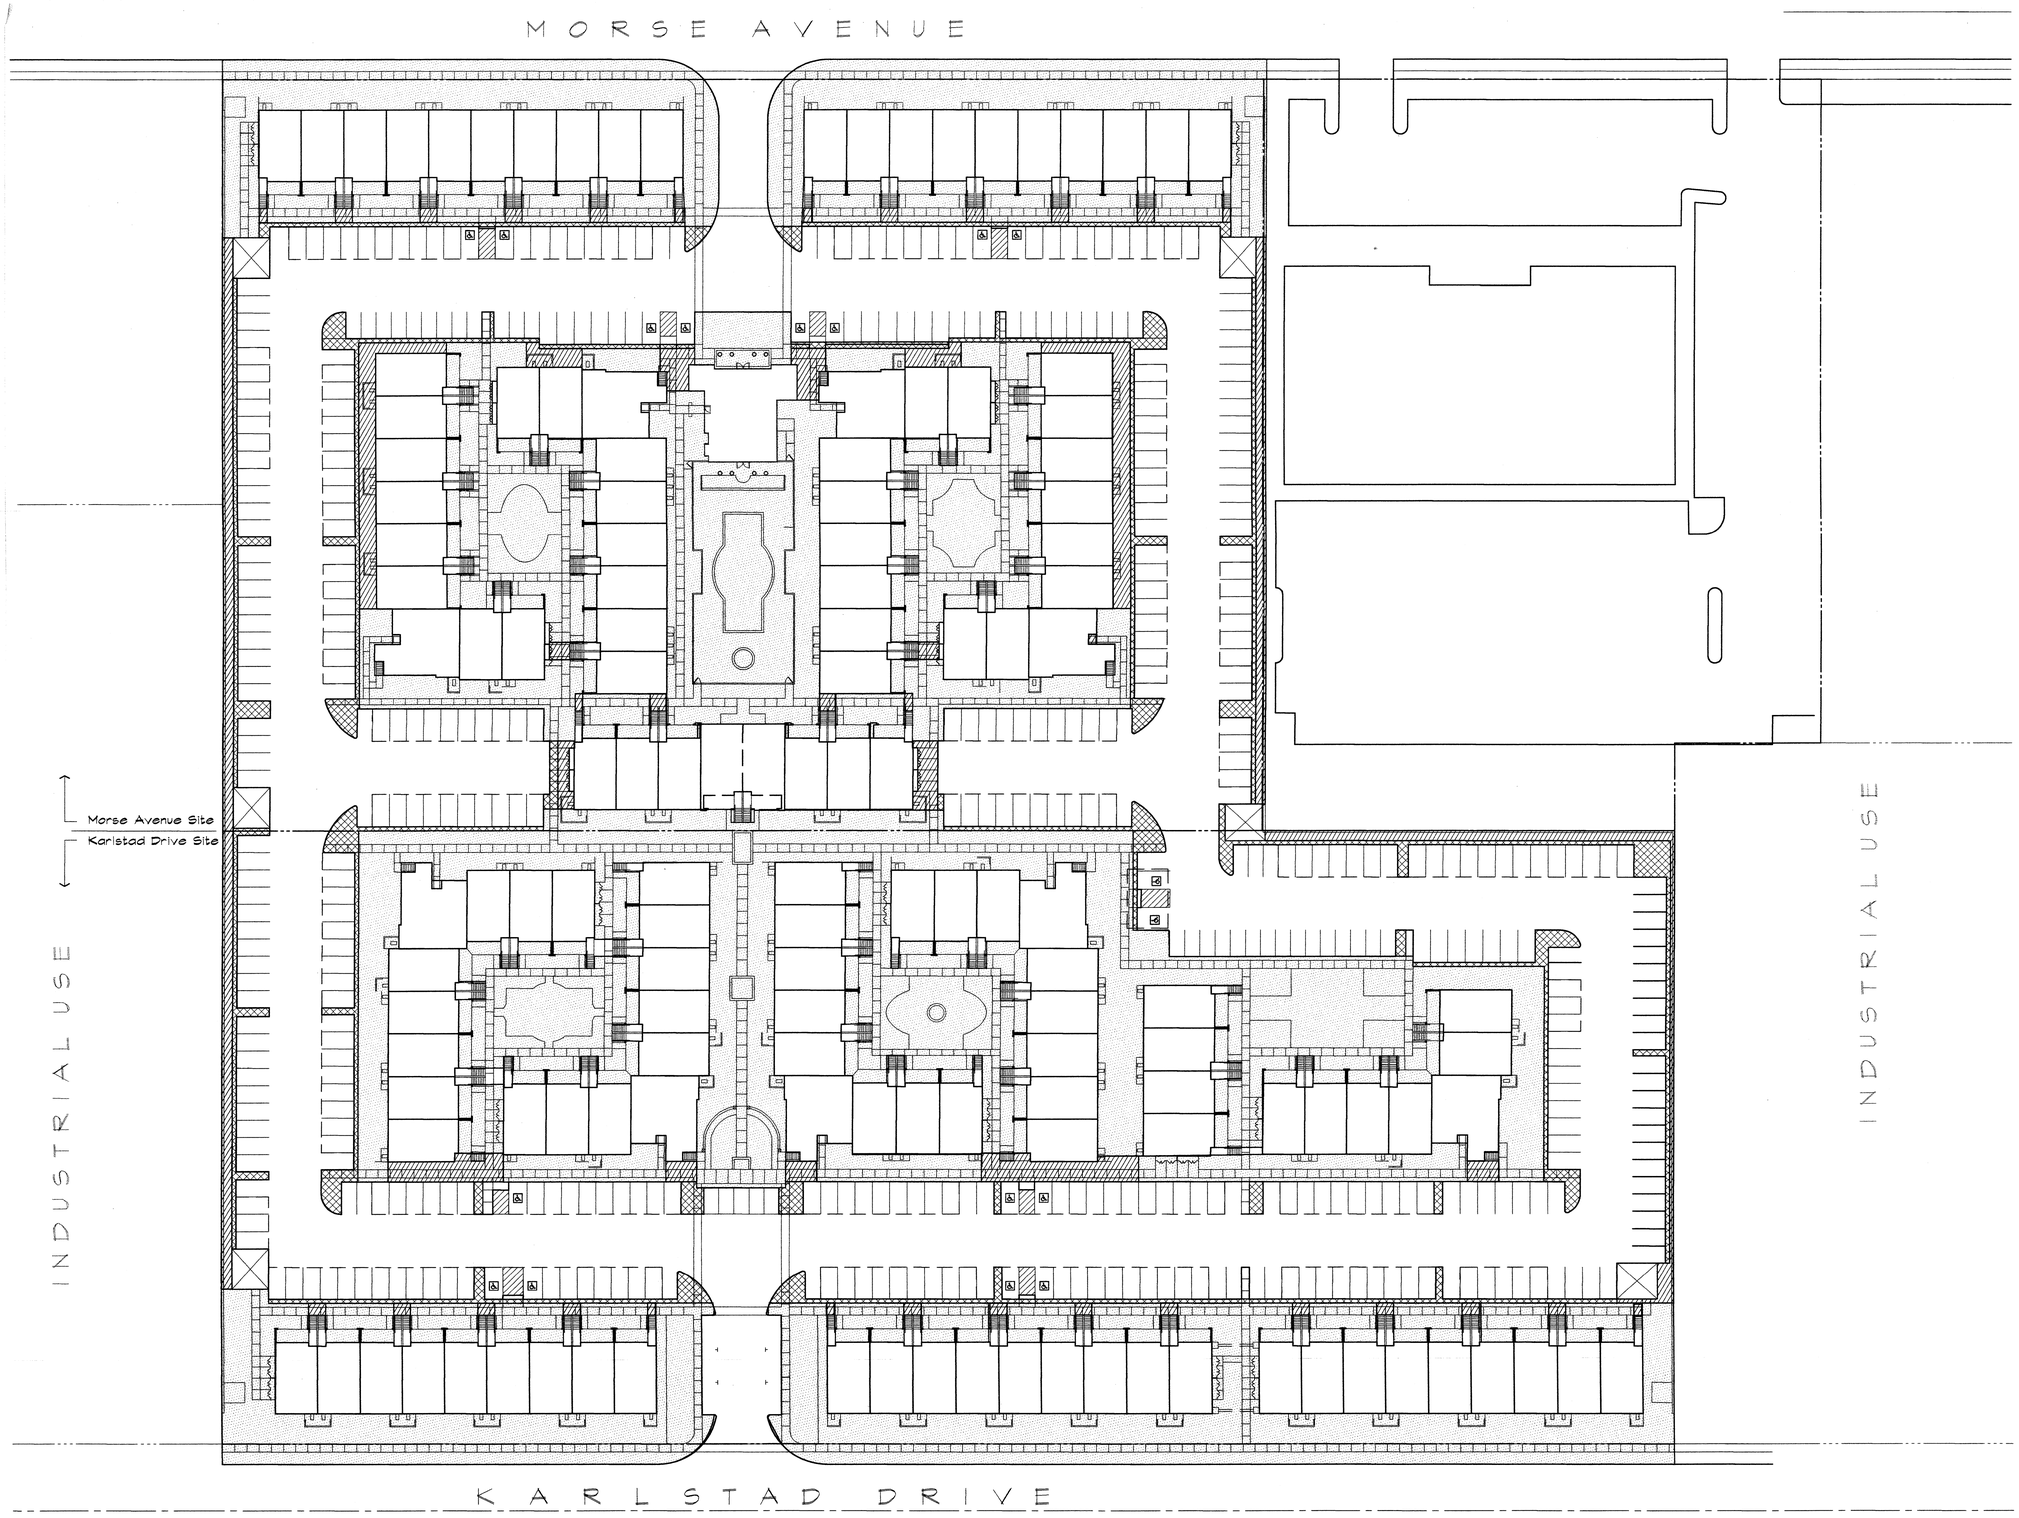

Landscape Area Calculations

Morse Avenue Site	± 4.37 Acres	
Karlstad Avenue Site	± 4.97 Acres	
TOTAL SITE ACREAGE	± 9.34 Acres	
Landscape Open Space Area		
Morse Avenue parcel	± 1.52 Acres	
Karlstad Avenue parcel	± 1.69 Acres	
Total	± 3.21 Acres	34.37%
Landscape - Not Open Space Area		
Morse Avenue parcel	± 0.19 Acres	
Karlstad Avenue parcel	± 0.13 Acres	
Total	± 0.32 Acres	03.38%
Parking Lot Landscape Area		
Morse Avenue parcel	± 0.13 Acres	
Karlstad Avenue parcel	± 0.14 Acres	
Total	± 0.27 Acres	02.84%

Sheet 2 of 2

N

0 15 30 60 240

DECEMBER 20, 2002 PROJ. NO: 02591

THE GUZZARDO PARTNERSHIP INC.
Landscape Architects • Land Planners
836 Montgomery Street
San Francisco, CA 94133
T 415 433 4672
F 415 433 5003

Open Space Diagram

DAHLIN GROUP
ARCHITECTURE PLANNING
2671 Crow Canyon Rd.
San Ramon, CA 94583
925.837.8286
925.837.2543 Fax

MORSE AVENUE

SUNNYVALE, CALIFORNIA