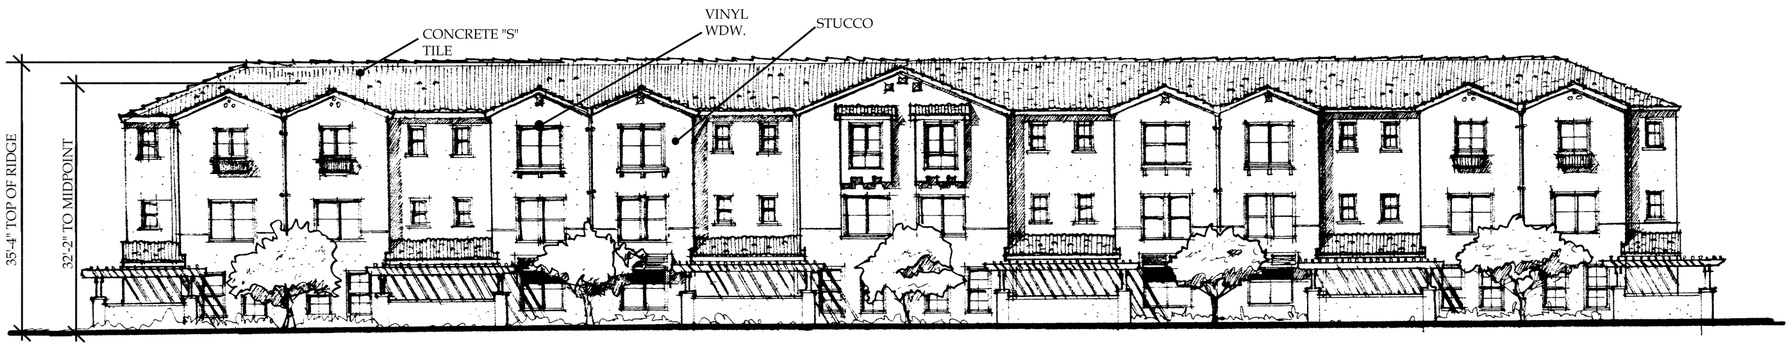

TYPICAL STREETSCAPE

TYPICAL INTERIOR FRONTAGE

ELEVATIONS - STREETSCAPE
PD SUBMITTAL SET

0 8 16 32

DECEMBER 12, 2002 PROJECT NO: 553.002

THE GUZZARDO PARTNERSHIP INC.
Landscape Architect and Planners
836 Montgomery Street
San Francisco, CA 94133
T 415 433 4672
F 415 433 5003

SOBRATO
DEVELOPMENT COMPANIES

DAHLIN GROUP
2671 Crow Canyon Rd.
San Ramon, CA 94583
925.837.8286
925.837.2543 Fax

MORSE AVENUE

SUNNYVALE, CALIFORNIA

A3