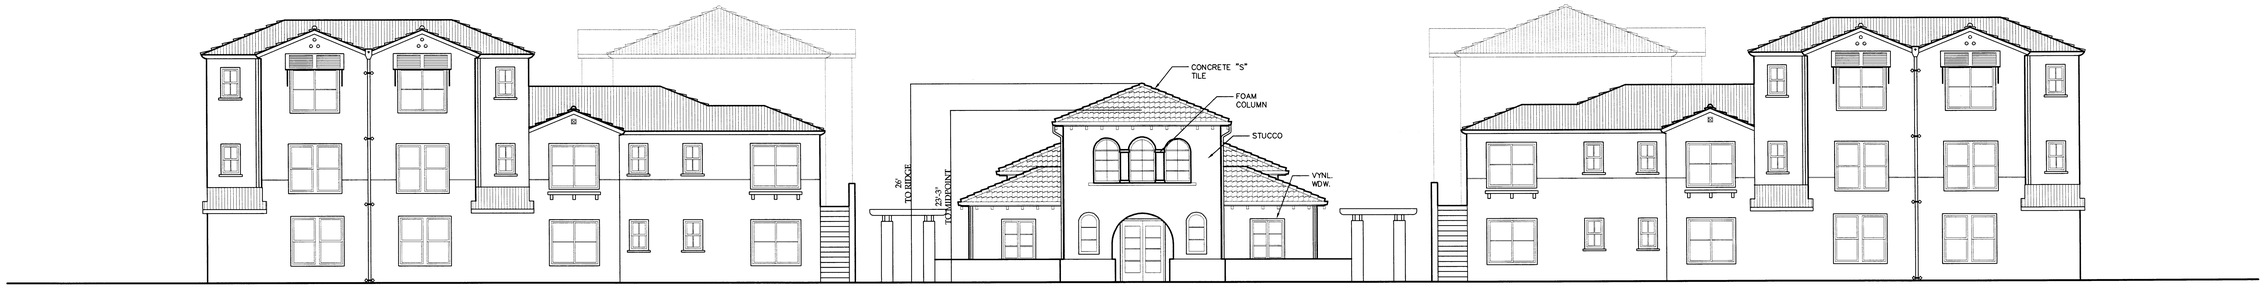

ELEVATION AT LEASING CENTER
1/8"=1'-0"

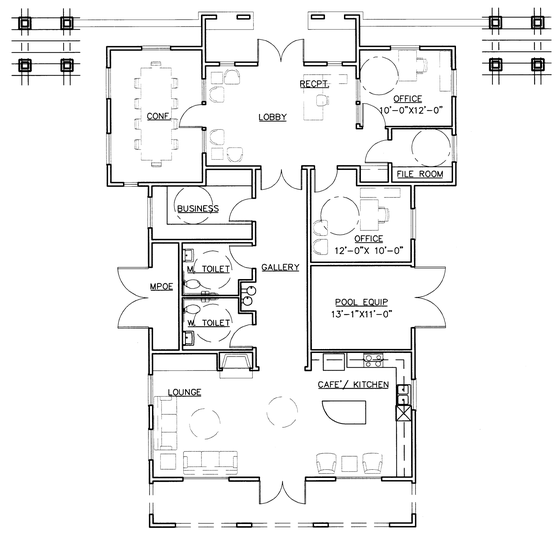

LEASING CENTER PLAN
PD SUBMITTAL SET

0 4 8 16

FEBRUARY 19, 2003 PROJECT NO: 553.002

THE GUZZARDO PARTNERSHIP INC.
Landscape Architects•Land Planners
836 Montgomery Street
San Francisco, CA 94133
T 415 433 4672
F 415 433 5003

SOBRATO
DEVELOPMENT COMPANIES

DAHLIN GROUP
ARCHITECTURE
PLANNING
2671 Crow Canyon Rd.
San Ramon, CA 94583
925.837.8286
925.837.2543 Fax

MORSE AVENUE

SUNNYVALE, CALIFORNIA

A6