ATTACHMENT E
Page 1 of 1

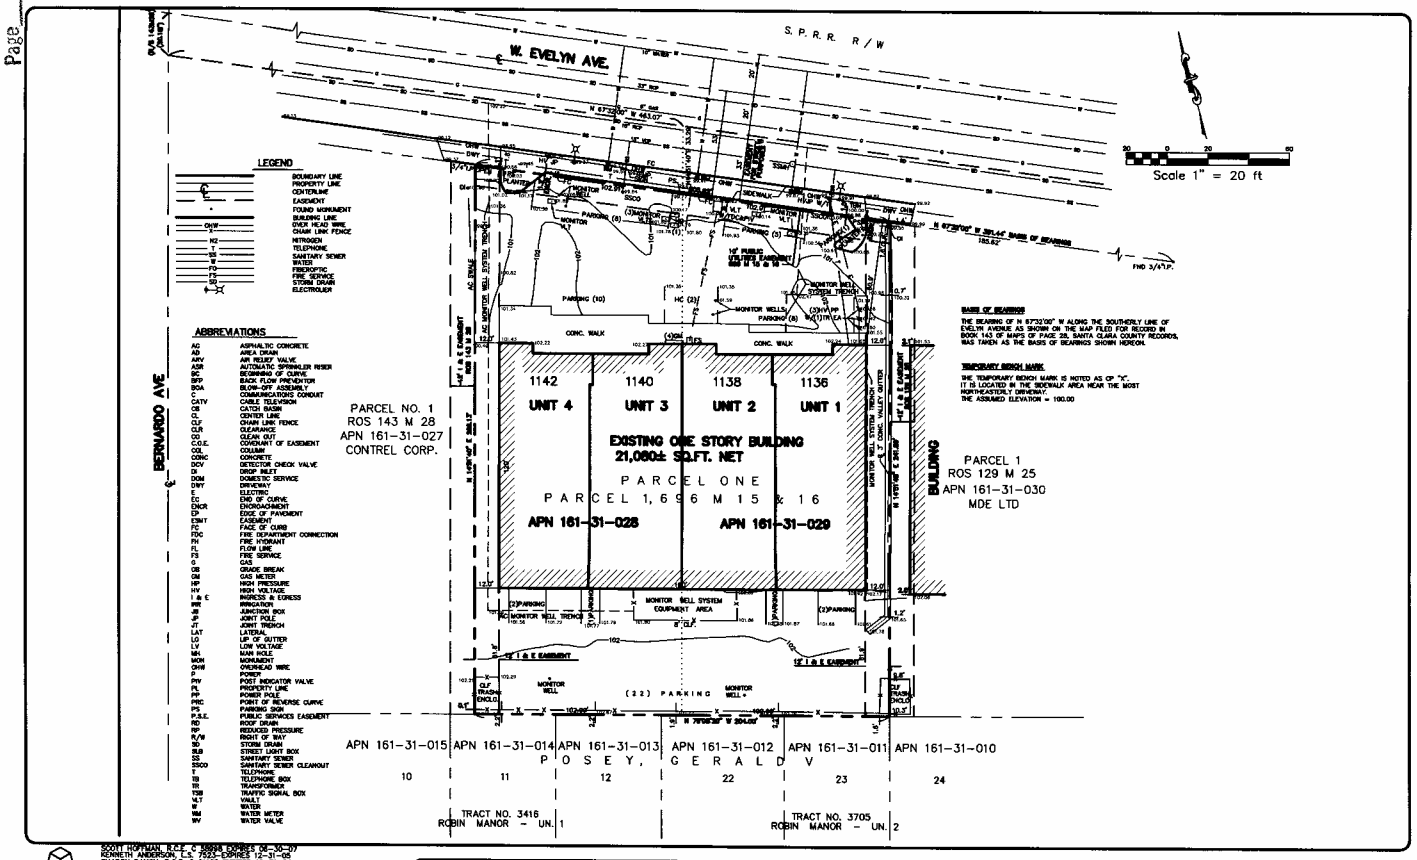

SCOTT HOFFMAN, R.C.E. C 38998 EXPIRES 06-30-07
KENNETH ANDERSON, L.S. 7523-EXPIRES 12-31-05
SHARON RANCH, R.C.E. C 61105 EXPIRES 12-31-04

PLANNING • LAND SURVEYING • CIVIL ENGINEERING • CONSTRUCTION STAKING

MISSION ENGINEERS, INC.

RESPONSIVE, RELIABLE RESULTS SINCE 1953

355 Reed St., Santa Clara, California 95050
Ph: (408) 727-8262 FAX: (408) 727-8285 E-mail: missionengr@earthlink.net

TOPOGRAPHY MAP
EVELYN LLC, A CALIFORNIA LIMITED LIABILITY COMPANY
APN 161-31-028 & -029, PARCEL 1, 696 M 16
1136 TO 1142 W. EVELYN AVE., SUNNYVALE, CALIFORNIA 94086

REVISIONS

DATE	BY	DESCRIPTION	CHKD

SCALE: 1"= 20'
VERT: NA
DATE: 11/19/04
DWN: MCEMEJ
CHKD:
JOB NO. 97720
DWG NO. L-13348

SHEET 1 OF 1 SHEETS