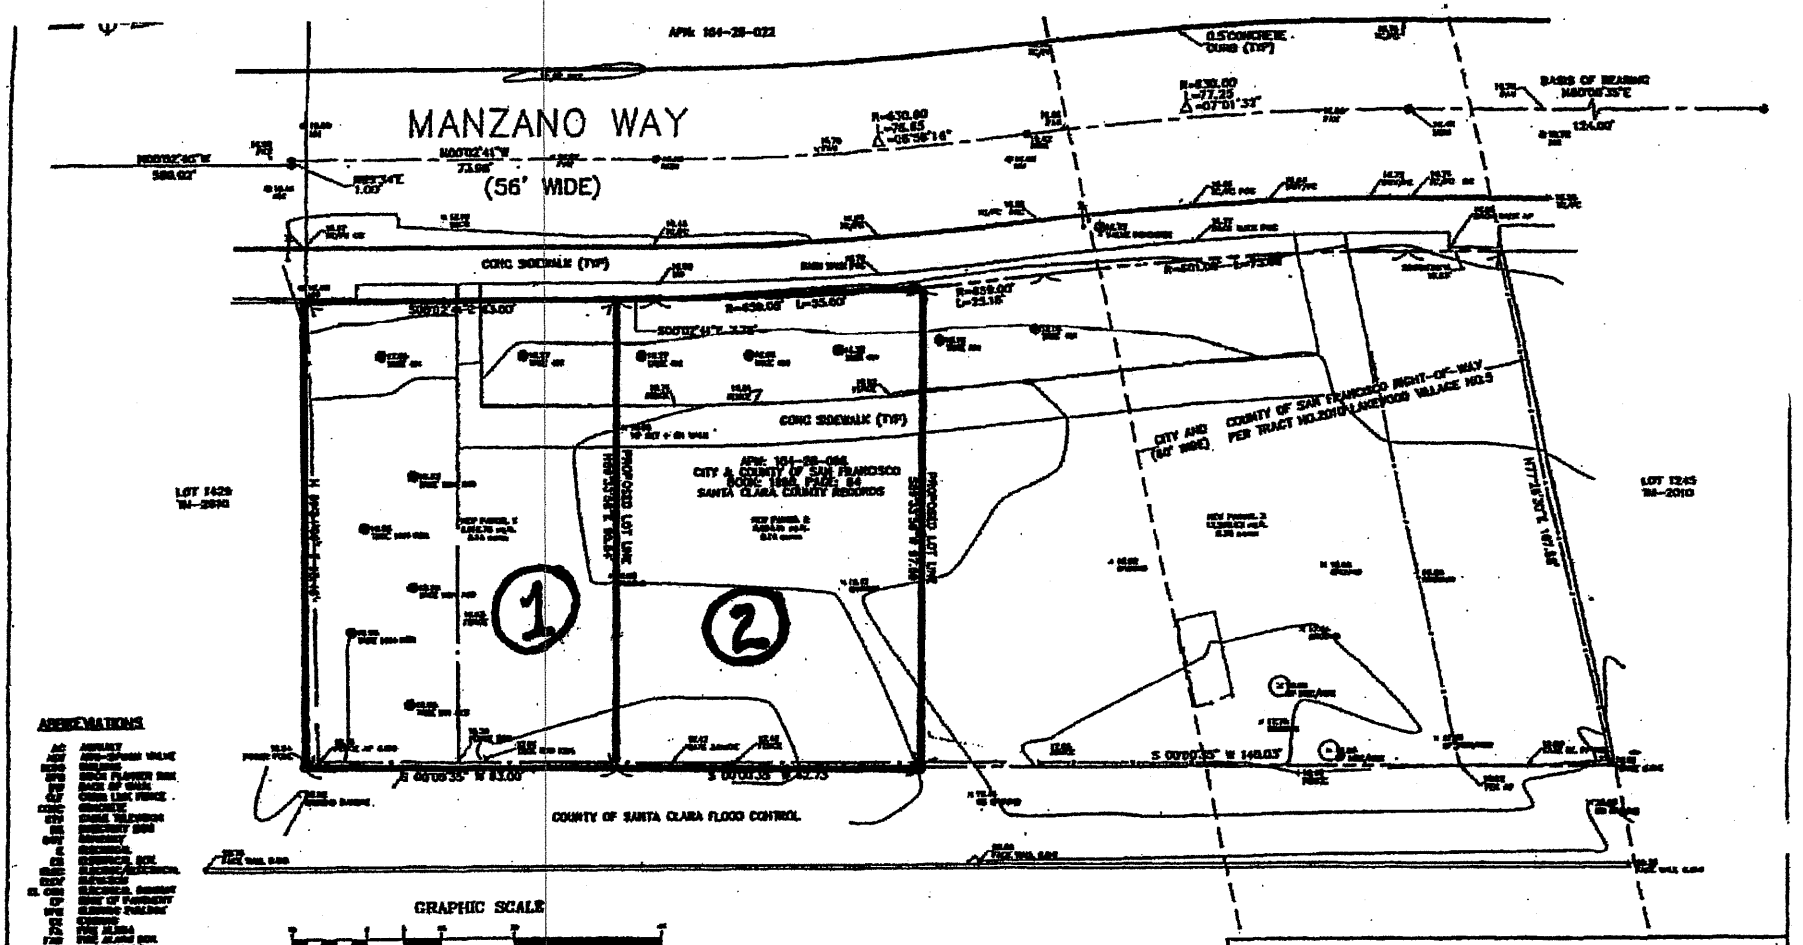

ABBREVIATIONS

AC	ASPHALT	RW	RESTRICTED RUNNING
ABV	ABOVE-GROUND VALVE	BB	BIRDBOX
BLDG	BUILDING	B	BOLLARD
BFP	BACK FLOW PREVENTER	SD	STORM DRAIN
BOC	BACK OF CURB	SIGN	SIGNS
CLF	CHAIN LINK FENCE	SLT	STREET LIGHT BOX
CONC	CONCRETE	SNP	STREET SIGN POST
CTV	CABLE TELEVISION	SP	SIGN POST
DWY	DRIVEWAY BOX	SV	SIDEWALK VENT
EM	EMBANKMENT	TBM	TBM
EB	EGGBOX	TB	TELEPHONE BOX
EP	ELECTRICAL BOX	TC	TOP OF CURB
FF	FINISH FLOOR/ELEVATION	TP	TELEPHONE
FG	FINISH GRADE	TPOLE	TELEPHONE POLE
FL	FLOW LINE OF PAVEMENT	VB	VALVE BOX
FB	FLOWING BUILDING	WM	WATER METER
FH	FIRE HYDRANT	WV	WATER VALVE
FL	FLOWLINE	WOOD	WOODBOX
FS	FIRE SERVICE		
FV	FIRE VALVE		
FDC	FIRE DEPARTMENT CONNECTION		
FP	FIRE PORT		
FLOOR	FLOOR		
GM	GAS METER		
GV	GAS VALVE		
GRAND	GRAND PORT		
GB	GRAVEL BOX		
HB	HOSE BIB		
INCL	INCLUDED		
INTERSECT	INTERSECTION		
IP	IRON PIPE		
LP	LIP OF GUTTER		
MANHOLE	MANHOLE		
PAVEMENT	PAVEMENT		
PIPE	PIPE		
POLE	POLE		
PUBLIC UTILITY EASEMENT	PUE (TYP)		
RAMP DRAIN	RD		
RW DEPRESSION	RW		

GRAPHIC SCALE

(IN FEET)

LEGEND

	BUILDING LINE		SIGN
CB	CATCH BASIN	SLB	STREET LIGHT BOX
CO	CLEANOUT	7.4 HELIO	SPOT ELEVATION
	CURB AND GUTTER	TB	TELEPHONE BOX
EB	ELECTRIC BOX	CTT *	WYE (W=PVC)
	ELECTRICAL		WALL
FH	FIRE HYDRANT	WM	WATER METER BOX
GV	GAS VALVE	WV	WATER VALVE
MH	MANHOLE		MONITOR WELL
			1/2" IRON PIPE/CAP FOUND, AS NOTED
	UTILITY POLE		1/2" IRON PIPE/CAP SET, AS NOTED

RECORD OWNER – SUBDIVIDER:
CITY AND COUNTY OF SAN FRANCISCO
SAN FRANCISCO, CALIFORNIA.

PROPERTY ADDRESS:
MANZANO WAY
SUNNYVALE, CALIFORNIA.

EXISTING USE:
RESIDENTIAL

ASSESSOR'S PARCEL NUMBER:
LOT 98, BLOCK 20, MAP 104

TOPOGRAPHIC NOTE:
ELEVATION BASED ON CITY OF SUNNYVALE
CONTOUR INTERVAL IS 2.0'

BASIS OF BEARINGS:
THE BEARING N00°02'35"E BETWEEN TWO FOUND CITY MONUMENTS AS SHOWN ON M-28943 "LAKEWOOD VILLAGE NO.5" OFFICIAL RECORDS SANTA CLARA COUNTY, CALIFORNIA.

TENTATIVE PARCEL MAP

OF THE LANDS OF THE CITY AND COUNTY OF SAN FRANCISCO
BEING A PORTION OF THE N.E. 1/4 OF SECTION 20, T.6S., R.1W., M.D.B&M
AND A PORTION OF THE RANCHO PASTORIA DE LAS BORREGAS
ALSO A PORTION OF LOT 308, TRACT NO. 1444
CITY OF SUNNYVALE, STATE OF CALIFORNIA

BIKHAN INTERNATIONAL

DRAWN BY:	MT	REVISIONS:
CHECKED BY:	RAP	
JOB NO:	20009	
DATE:	08/04/02	
SCALE:	1"=15'	
SHEET 2 OF: 2		